



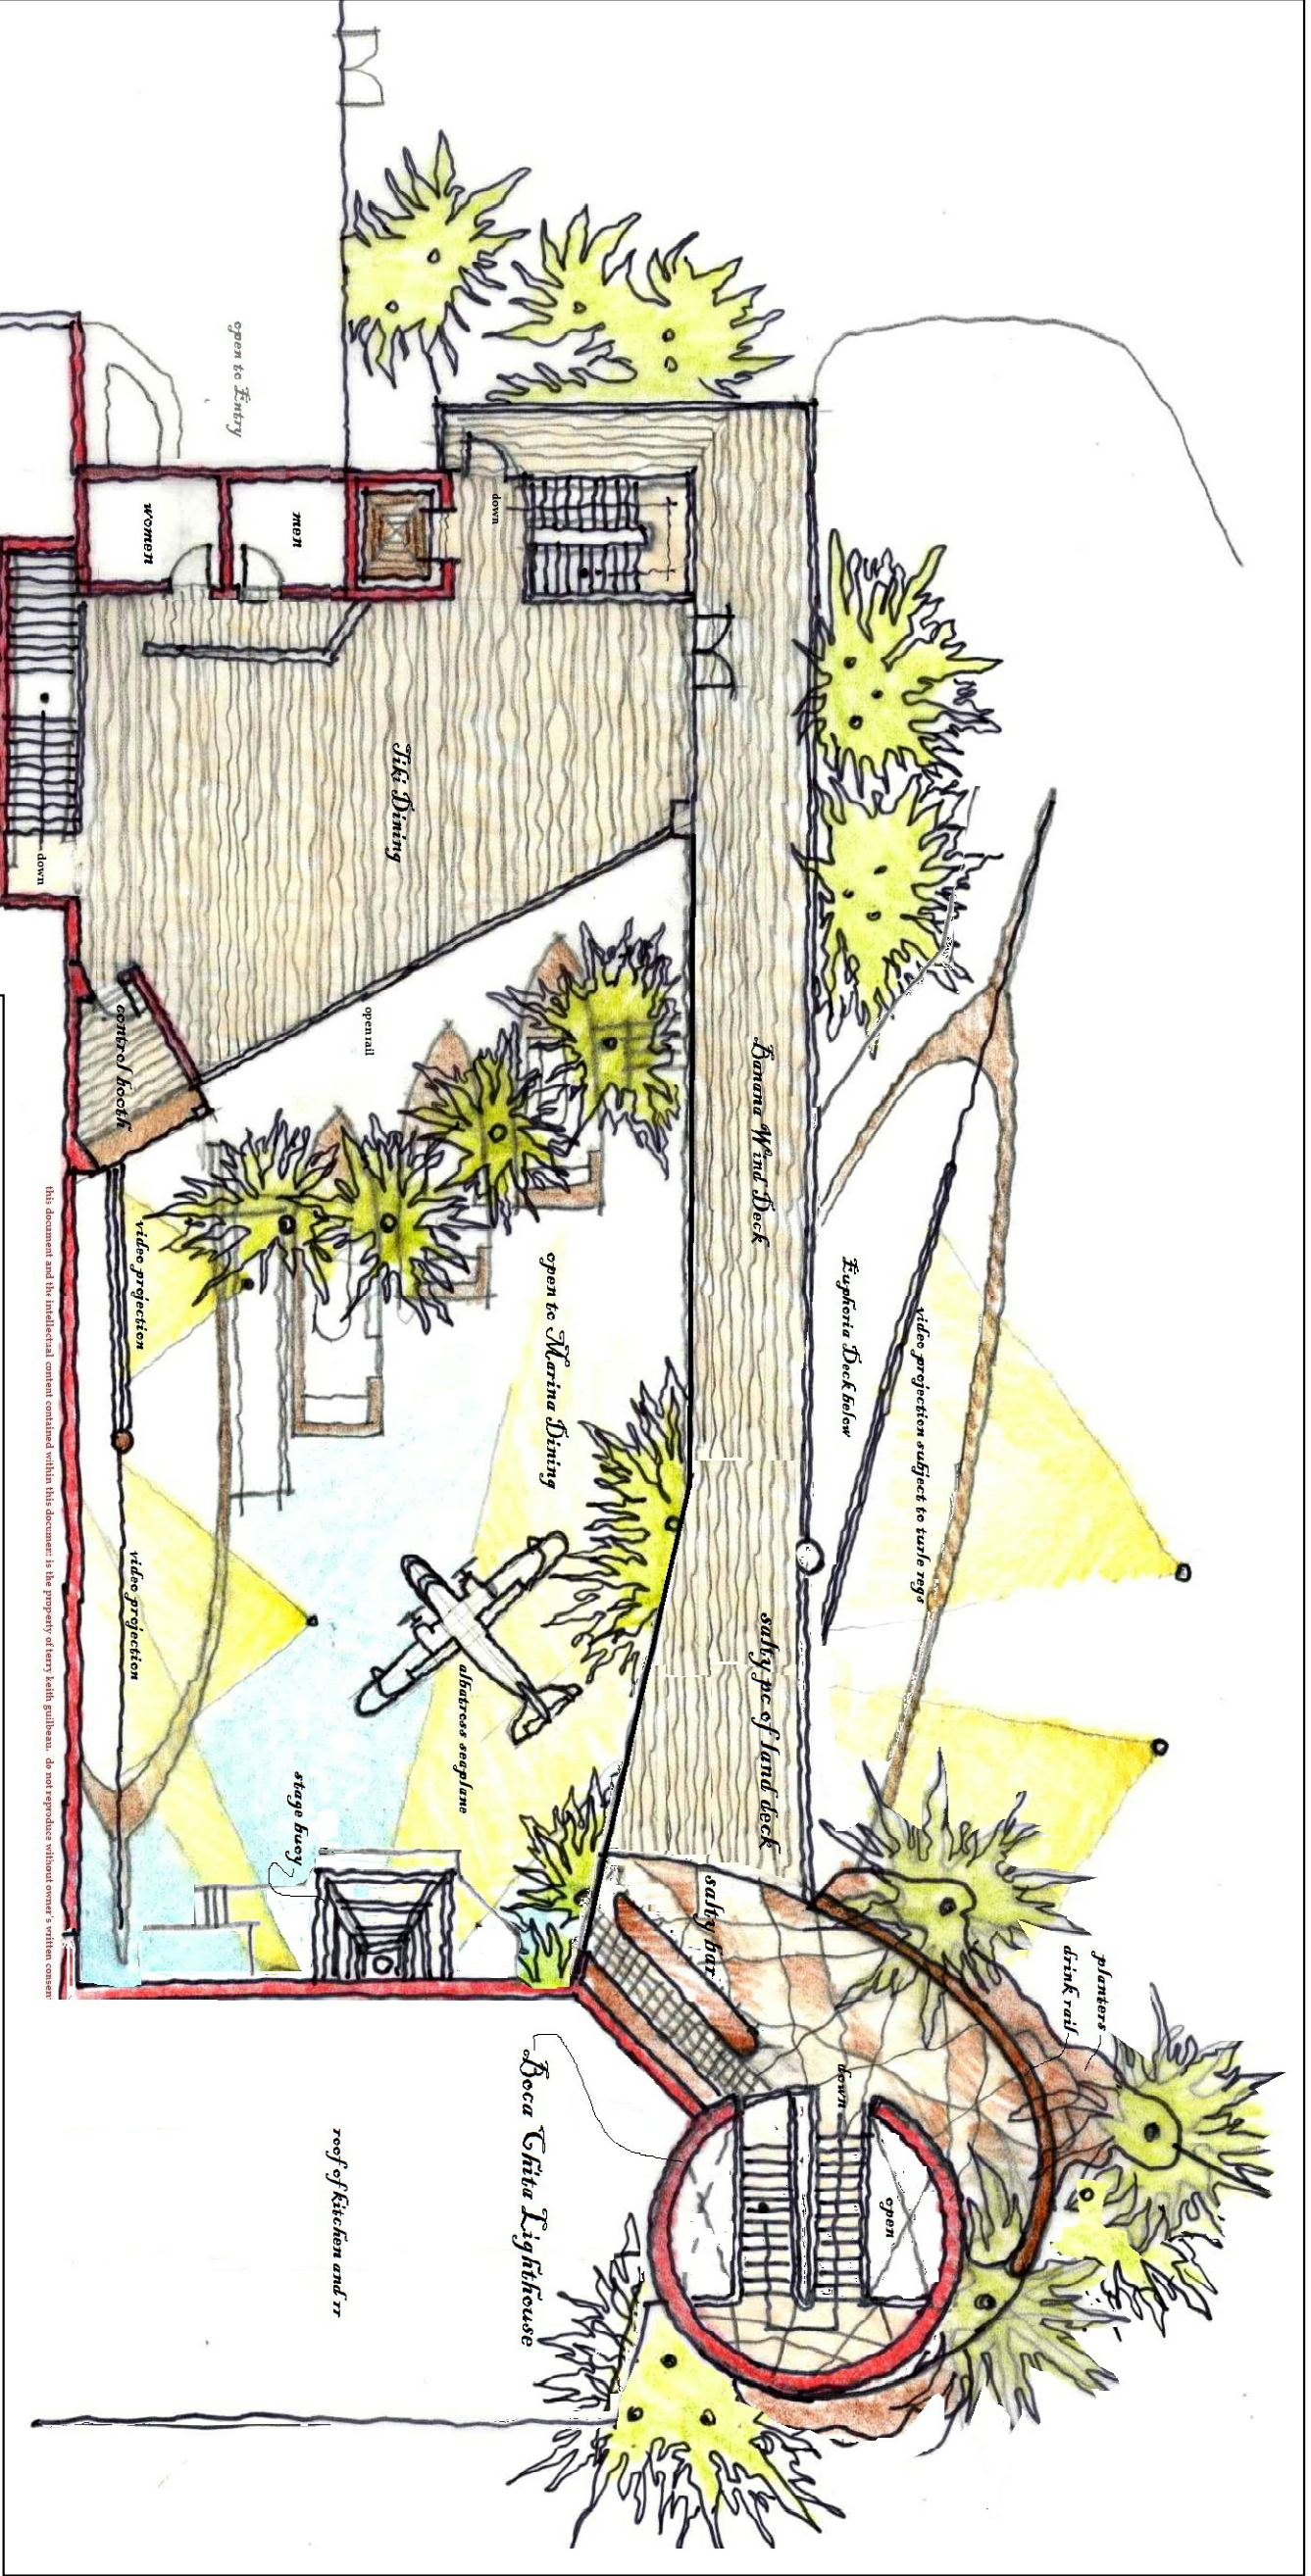


MARGARITAVILLE RESTAURANT SECOND FLOOR

SCALE: 3/32" = 1'-0"

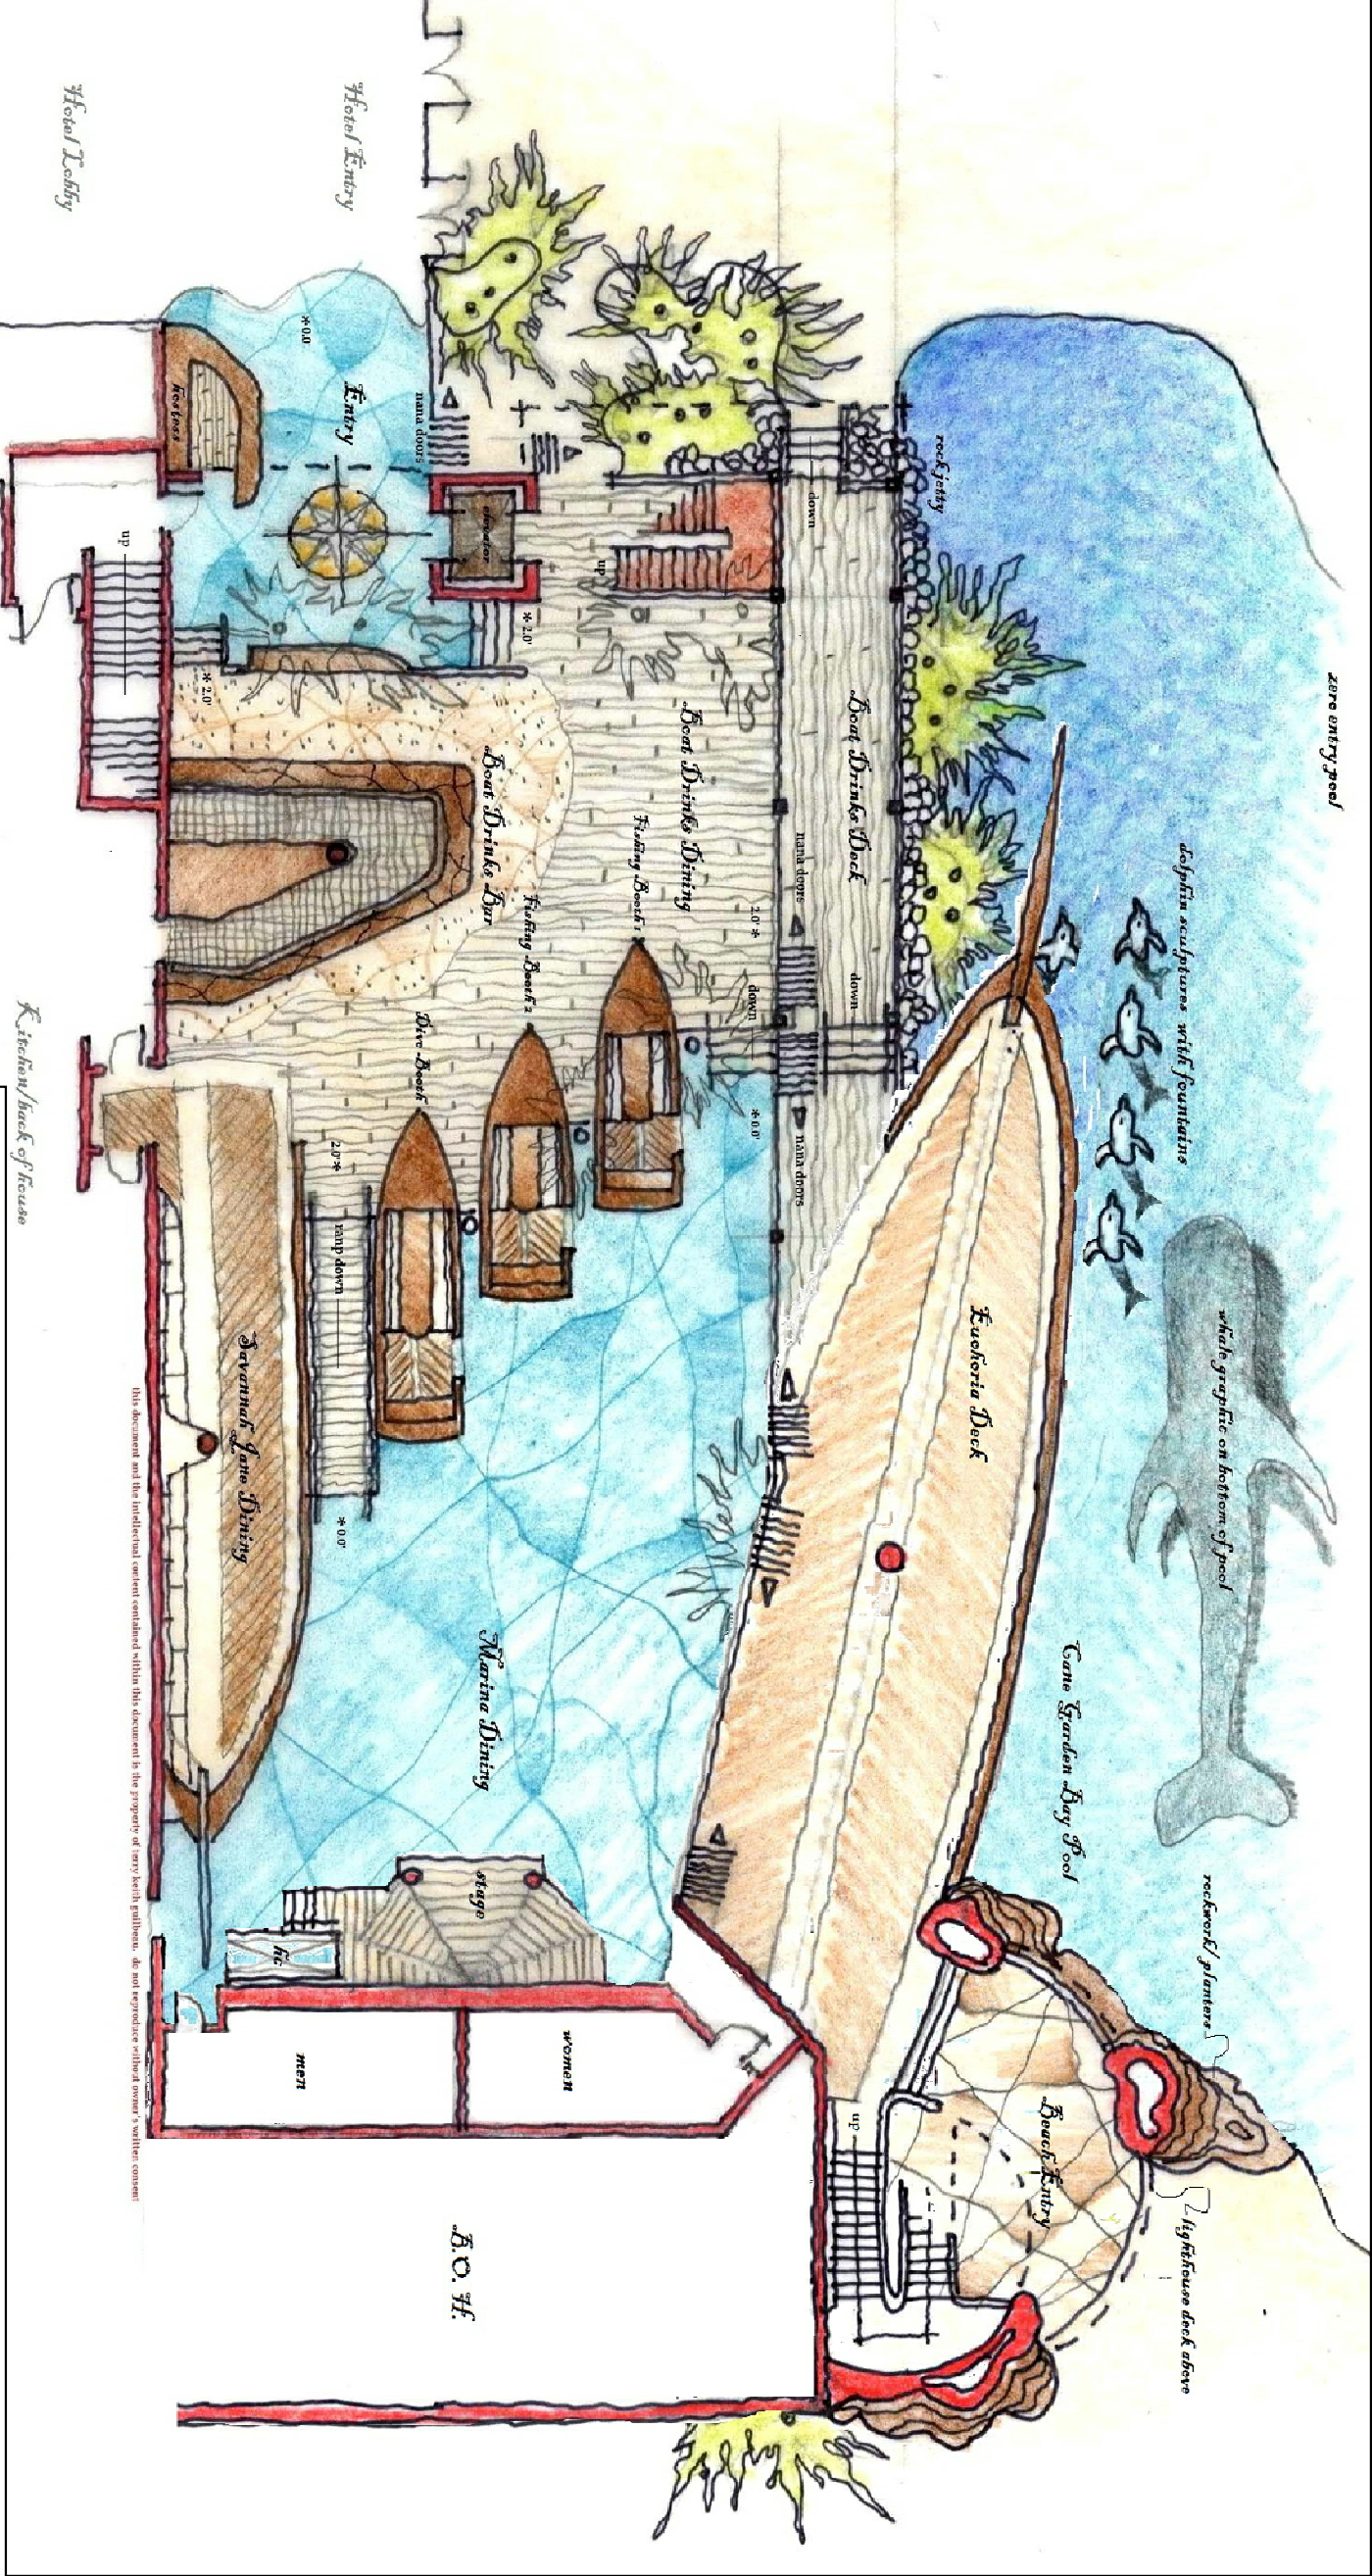



MARGARITAVILLE RESTAURANT FIRST FLOOR

SCALE: 3/32" = 1'-0"

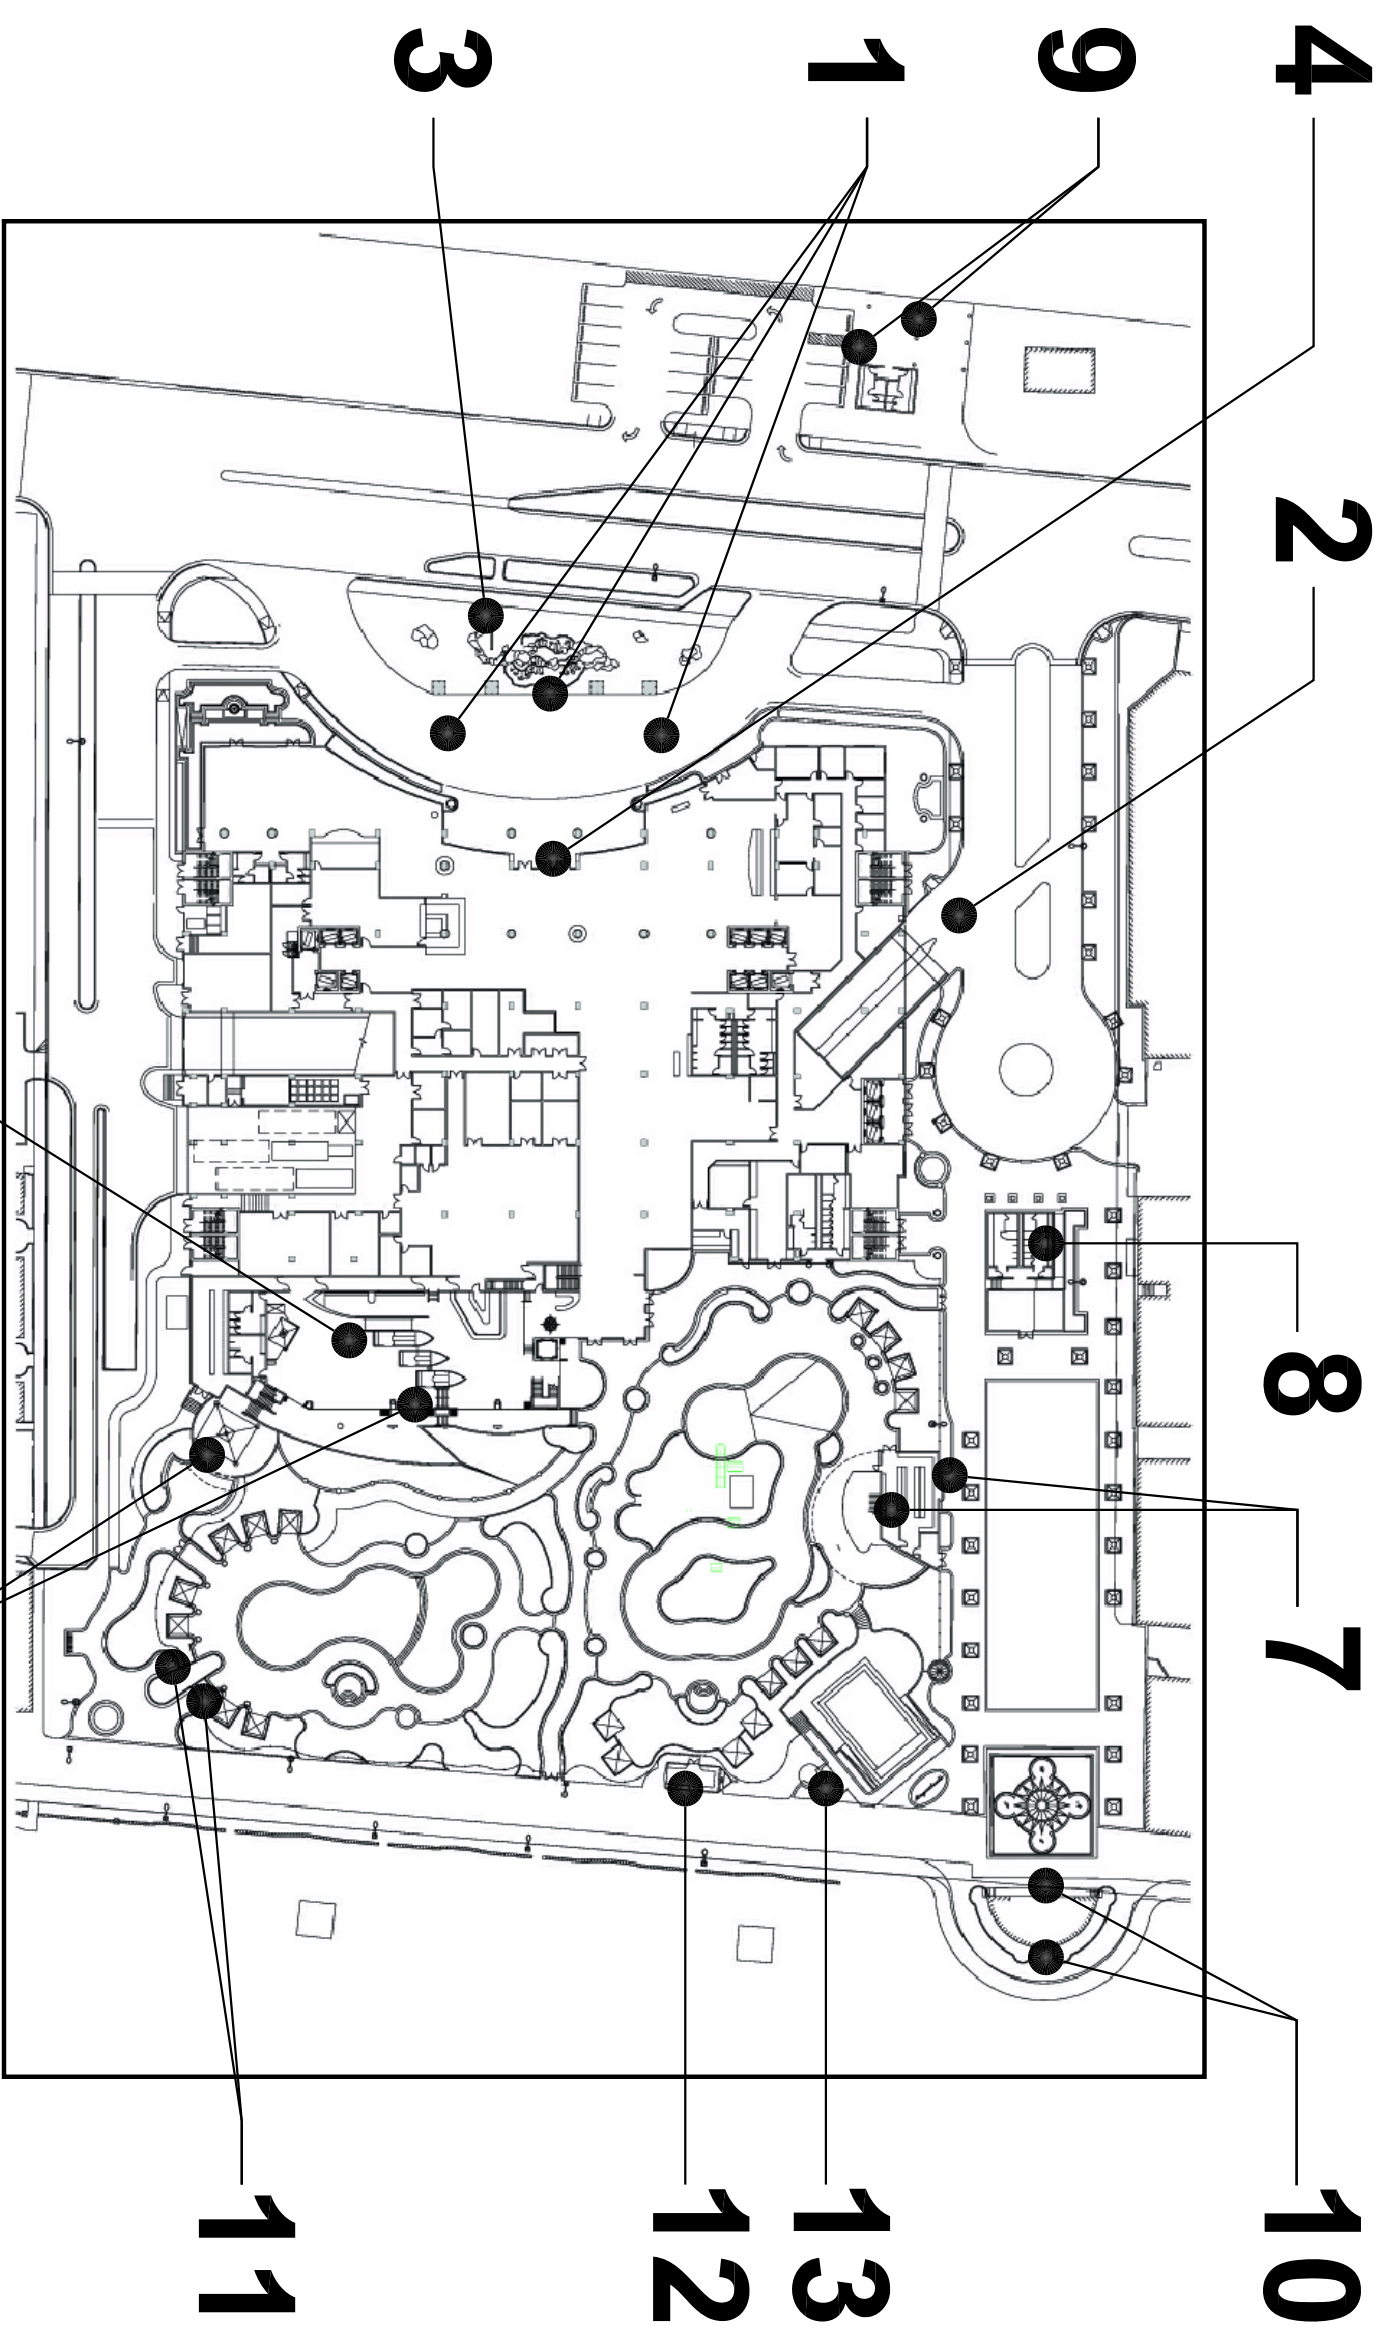


SIGNAGE, OUTBLDG. LOCATION MAP

N.T.S.

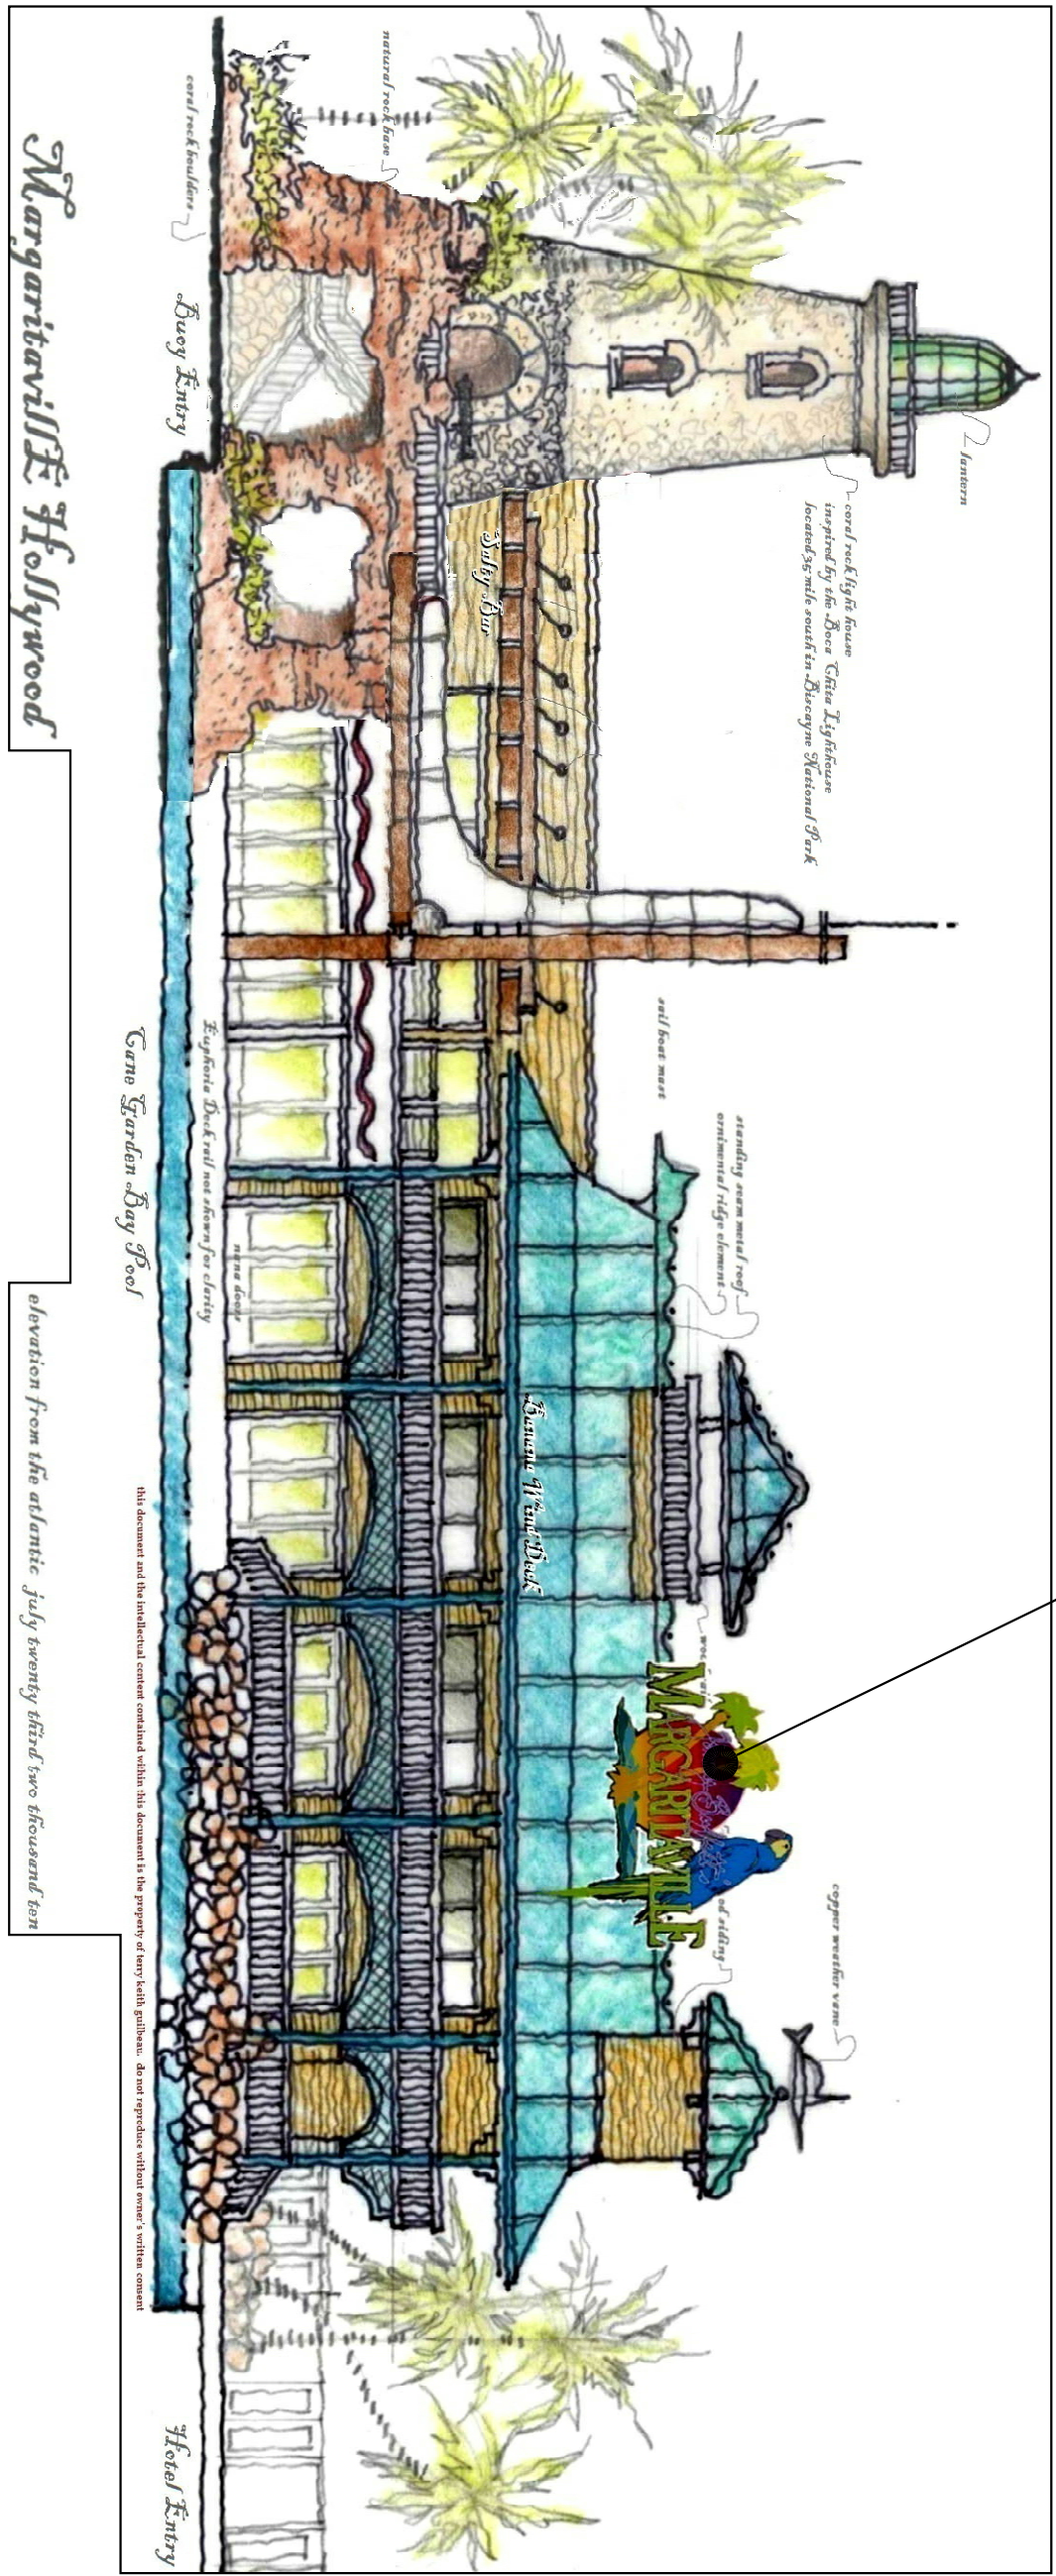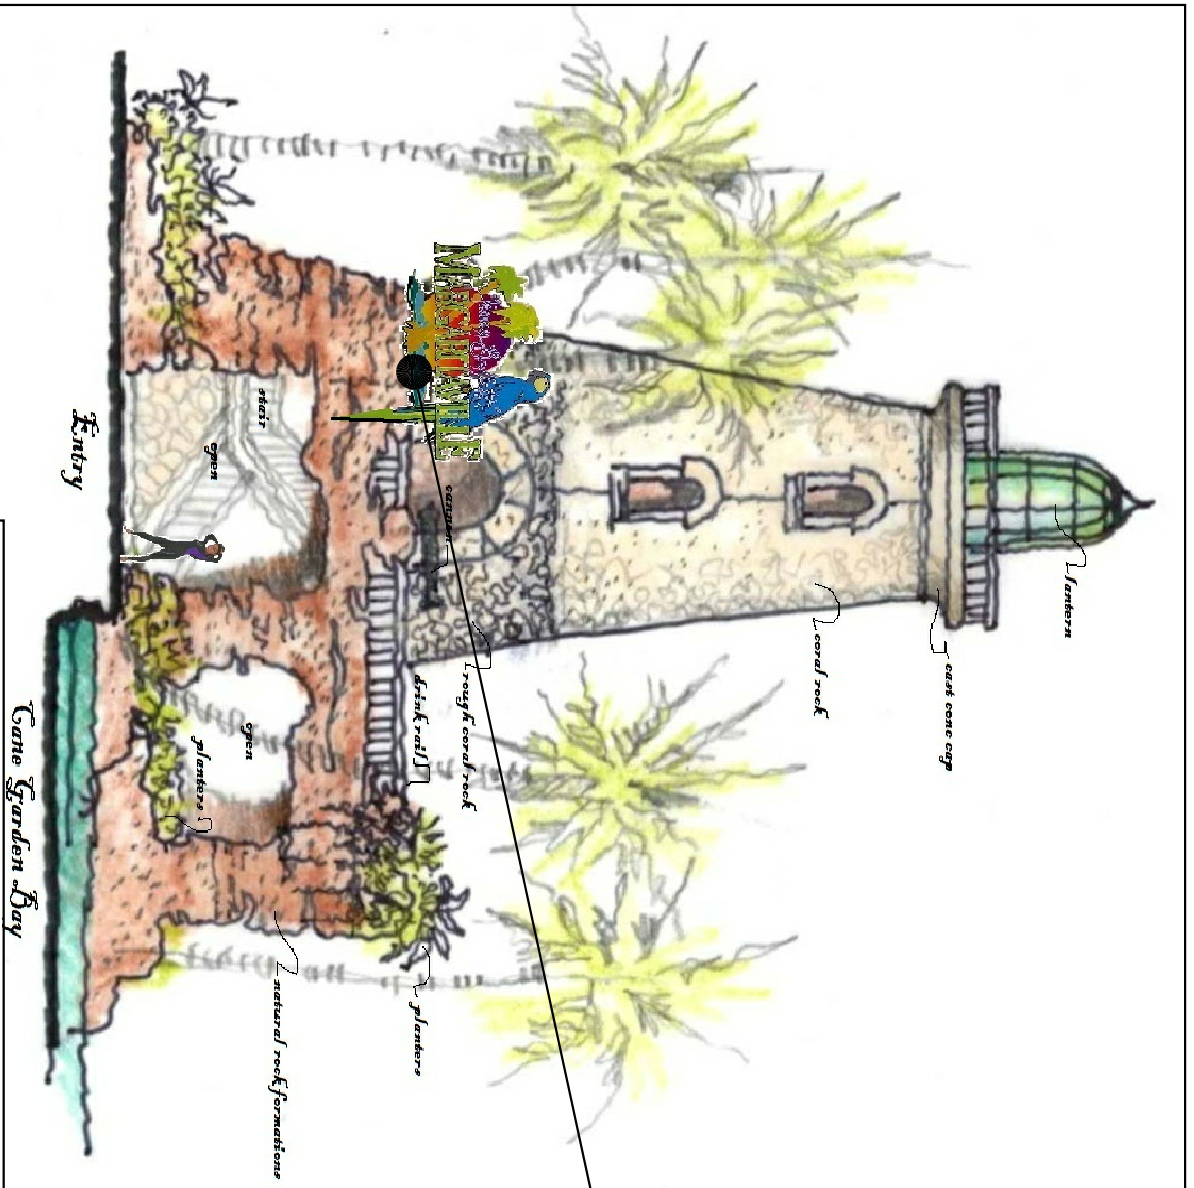



MARGARITAVILLE RESTAURANT EAST ELEVATION

SCALE: 3/32" = 1'-0"

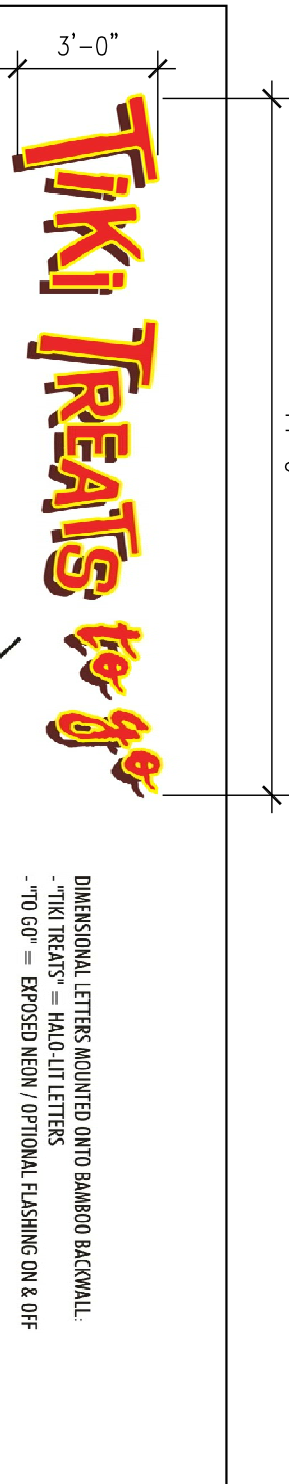


TIKI TREAT/PIZZA SHACK FLOOR PLAN

SCALE: 1/8" = 1'-0"

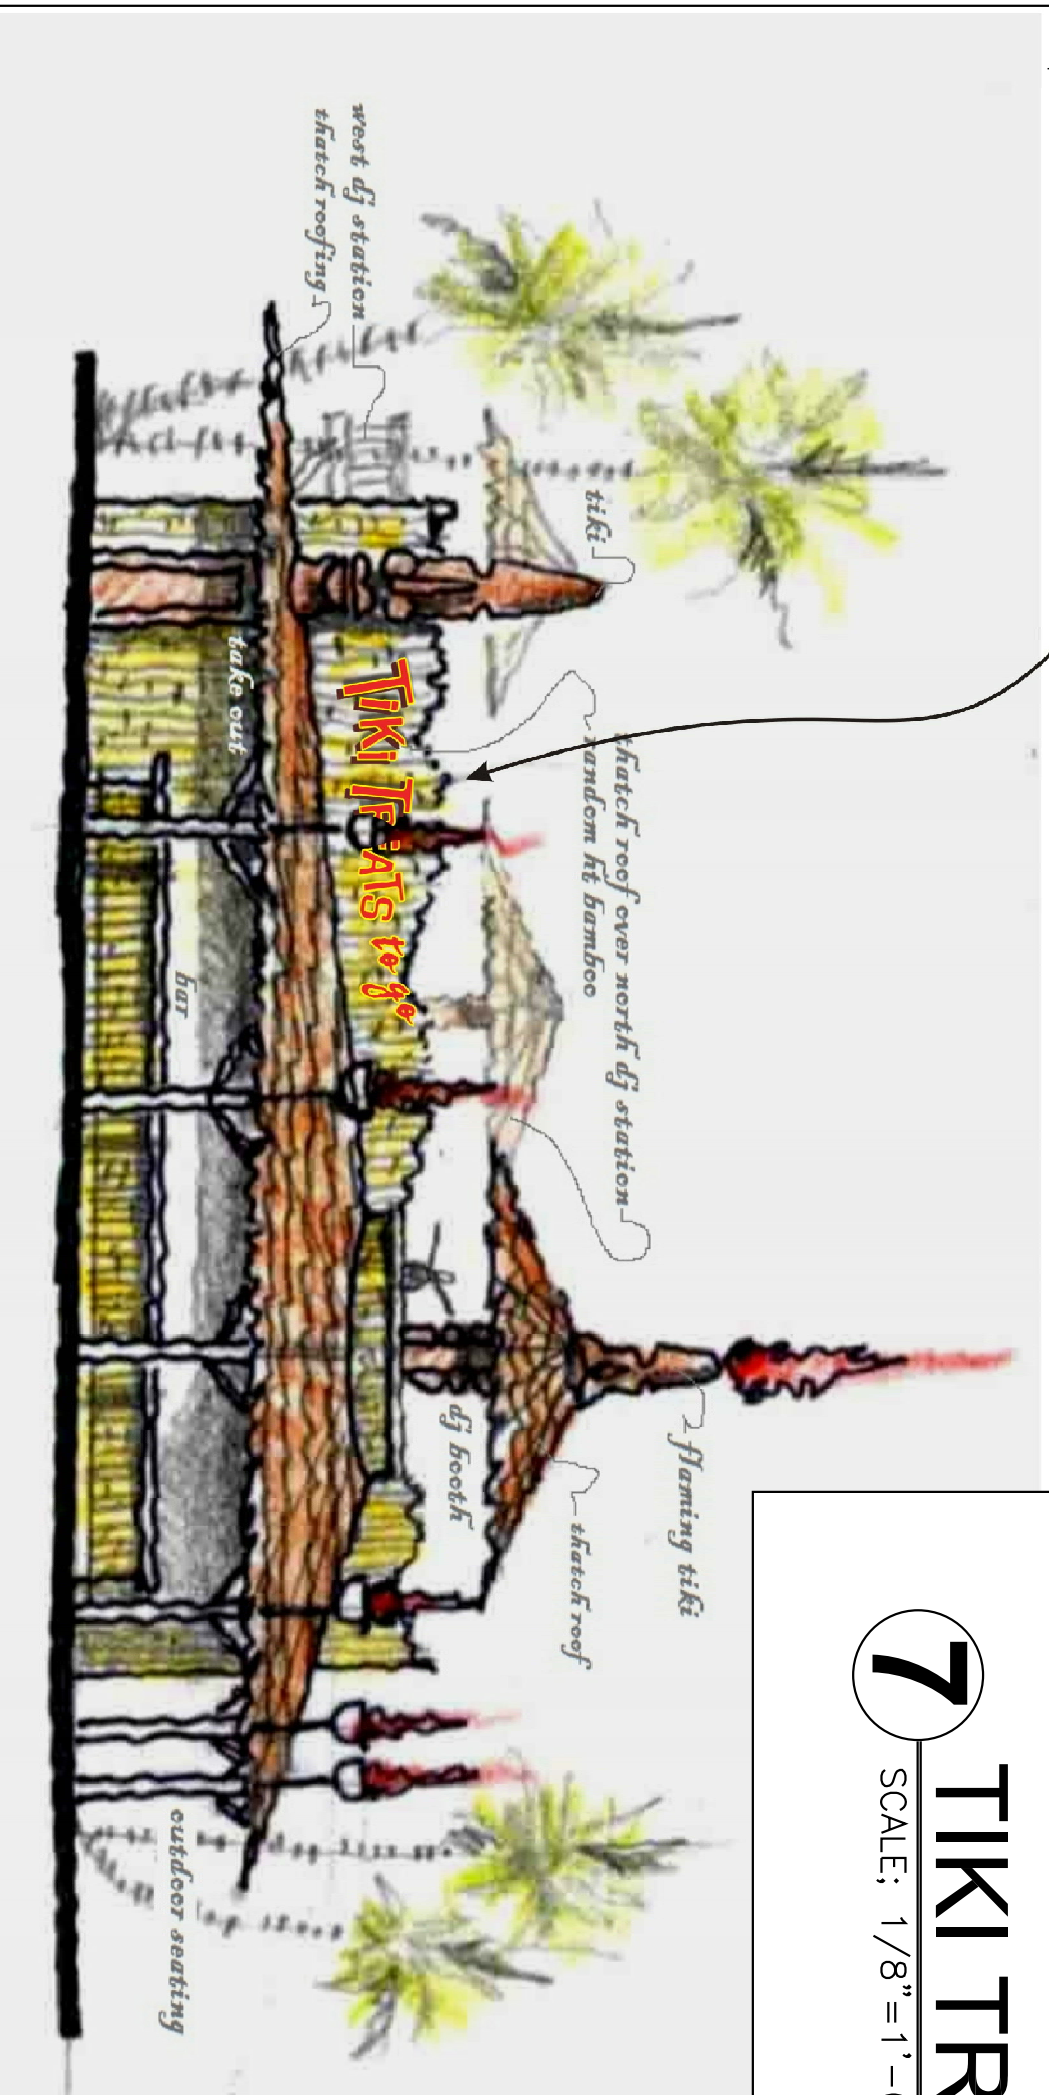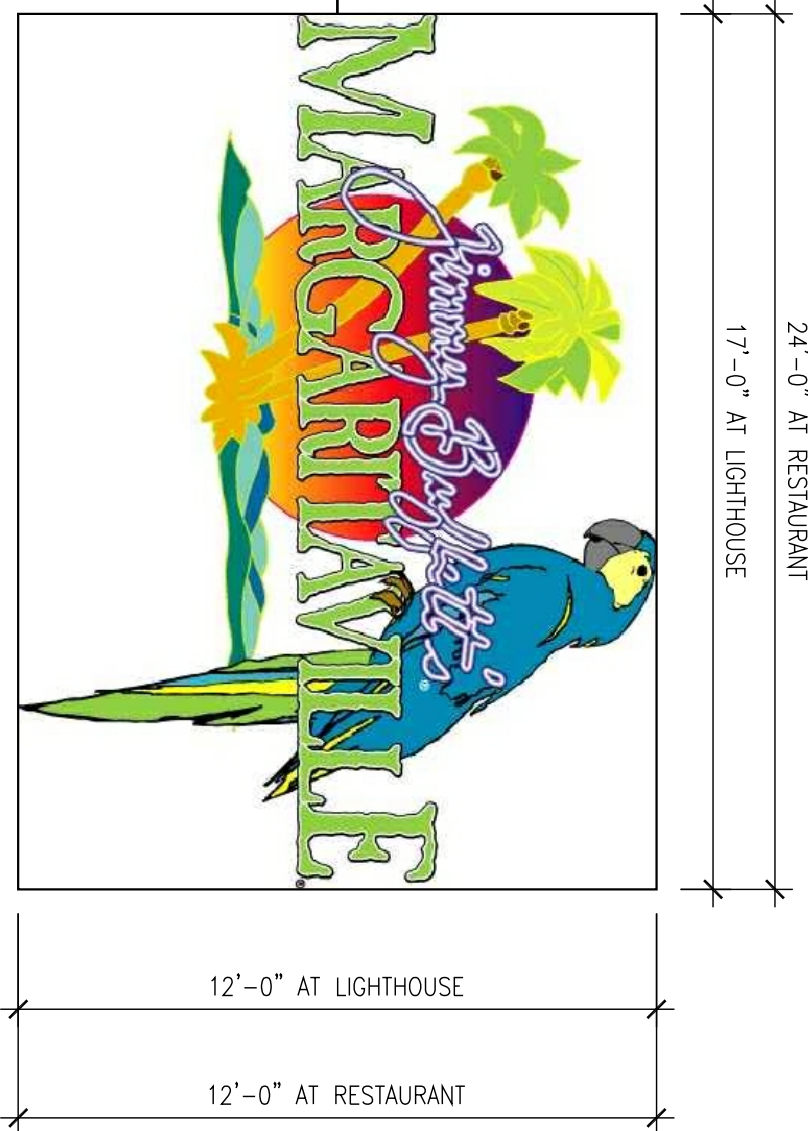

TIKI TREATS/PIZZA SHACK ELEVATION

SCALE: 1/8" = 1'-0"

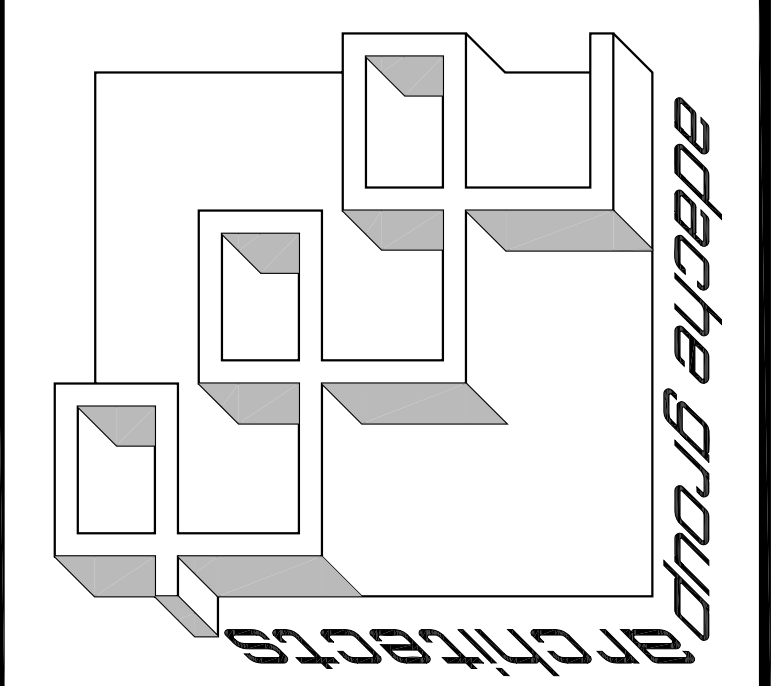

PROJECT DESIGN TEAM:

ARCHITECTS

etache group architects
550 SOUTH FEDERAL HIGHWAY, F.T.
FORT LAUDERDALE, FLORIDA 33309
E-MAIL: info@etachegroup.com

CREATIVE DESIGNER

PAT MCBRIDE CO.

M.E.P. ENGINEER

9200 S. DIXIE AVE. SUITE 400
FORT LAUDERDALE, FLORIDA 33309
E-MAIL: info@etachegroup.com

TWR ENGINEERS

9200 S. DIXIE AVE. SUITE 400
FORT LAUDERDALE, FLORIDA 33309
E-MAIL: info@etachegroup.com

STRUCTURAL ENGINEER

TRC WORLDWIDE ENGINEERING
FORT LAUDERDALE, FLORIDA 33309
(954) 944-7777 FAX (954) 444-7834

CIVIL ENGINEER

CONSULTING ENGINEERING & SCIENCE, INC.
10700 RENAISSANCE DRIVE SUITE 400
MIAMI, FLORIDA 33156
(305) 555-5555 FAX (305) 555-5556

OWNER:

MARGARITAVILLE HOLLYWOOD
BEACH RESORT, L.L.C.
3501 N. OCEAN DRIVE
HOLLYWOOD, FLORIDA 33019



SEAL:

ISSUED FOR: TAC REVIEW
DATE: 9/03/2010

REVISIONS:
No. DATE REMARKS

SHEET TITLE:
SIGNAGE, OUTBUILDING
PLANS AND ELEVATIONS

ALL DESIGN, DESIGN, ARRANGEMENTS, PLANS AND THIS
DRAWING ARE OWNED BY AND THE PROPERTY OF
etache group architects, INC. AND WERE
NONE OF THESE DESIGNS, PLANS, ARRANGEMENTS, AND
PURPOSE WHATSOEVER WITHOUT THE WRITTEN
PERMISSION OF etache group architects, INC.
ANY PERSON, CORPORATION OR FIRM FOR ANY
SPECIFICATIONS SHALL CONSTITUTE CONSUME
EVIDENCE OF ACCEPTANCE OF THESE RESTRICTIONS
FLORIDA LICENSE # AR007073

DATE: _____
SCALE: _____
DRAWN BY: JR _____
CHECKED BY: JB _____
JOB NO.: 94.08A

SHEET NO.: _____
A-2.1.08

Drawing name: K:\04-08A\A-Architecture\01-Construction Docs\01-Drawings\01-Architecture\01-Plot Sheets\A2-Elevations\A-2.1.08.dwg

Layout Name: A-2.1.08

Plotted by: jrb

Plotted on: Aug 30, 2010 - 2:26pm