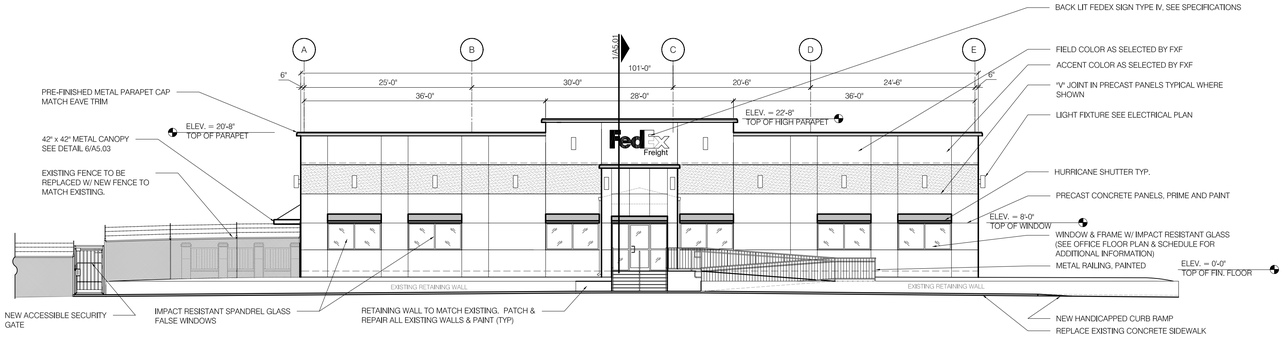

1 SOUTH ELEVATION
SCALE 3/32"= 1'-0"

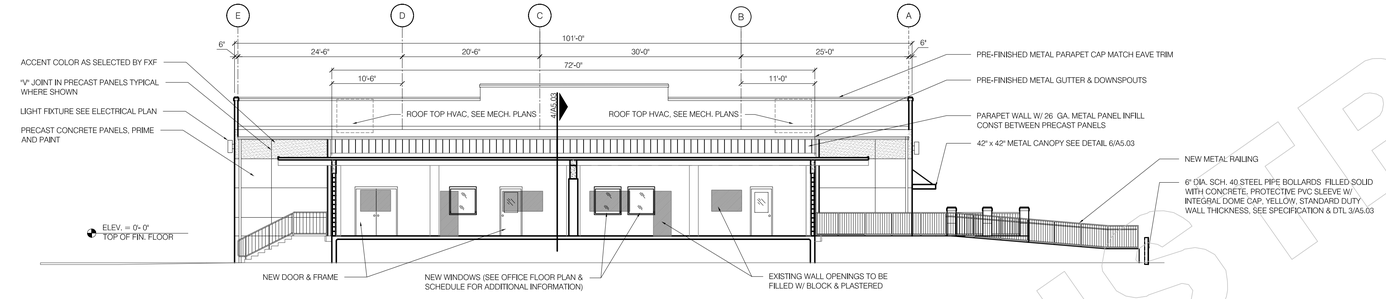

2 NORTH ELEVATION & SECTION AT DOCK
SCALE 3/32"= 1'-0"

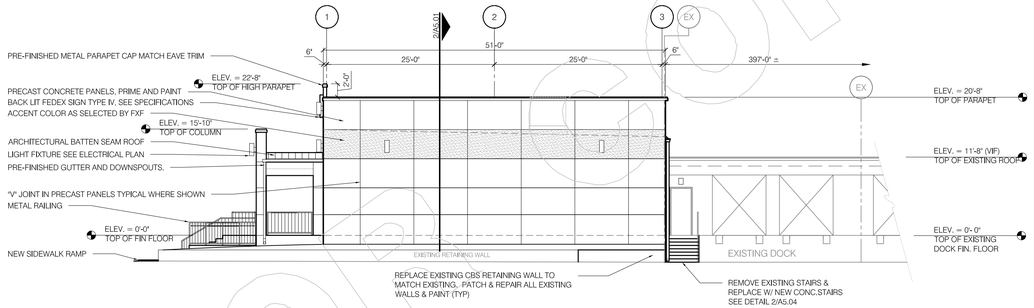

3 EAST ELEVATION
SCALE 3/32"= 1'-0"

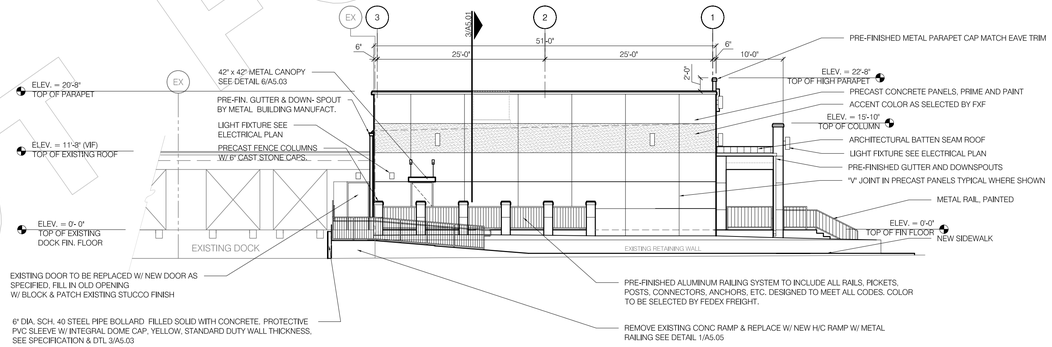

4 WEST ELEVATION
SCALE 3/32"= 1'-0"

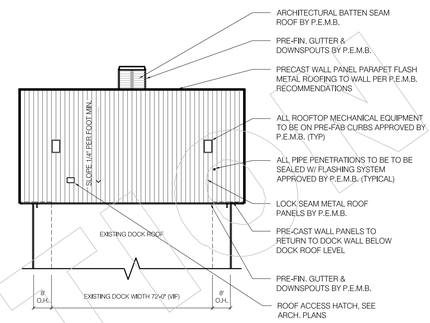

4 PARTIAL ROOF PLAN
SCALE 1/32"= 1'-0"

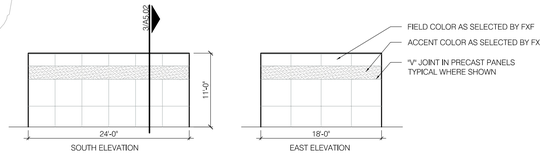

5 GENERATOR SCREEN
SCALE 3/32"= 1'-0"

PATRICK W. BROWN
CORPORATE ARCHITECT
22300 Forward Drive Harrison, Arkansas 72601
Phone: (800) 874-4729 FAX (870) 365-4561

For Information Purposes Only
NOT FOR CONSTRUCTION

The above drawings and specifications and ideas, designs and arrangements represented thereby are and shall remain the property of the architect and no part thereof shall be copied, disclosed to others or used in connection with any work or project other than project other than the specific project for which they have been prepared and developed without the written consent of the architect. Visual contact with these drawings or specifications shall constitute conclusive evidence of acceptance of these restrictions. Written dimensions on these drawings shall have precedence over scaled dimension; contractors shall verify and be responsible for all dimensions and conditions on the job and this office must be notified of any variations from thedimensions and conditions shown by the drawings. Shop drawings must be submitted to this office for approval. before proceeding with fabrication.

FedEx Freight

FEDEX FREIGHT, INC.
FACILITY DESIGN & CONSTRUCTION
DEMOLITION OF EXISTING OFFICE BUILDING & CONSTRUCTION OF NEW OFFICE BUILDING
HWO
5861 PEMBROKE RD HOLLYWOOD, FL 33023-2339

Date	Revision

Drawn by : TLR/KDA
Checked by: PWB/JL
Release Date: 01/25/10
Job # : HWO - FY10

Title:
OFFICE BUILDING ELEVATIONS

Sheet # :
A2.01

NOT FOR CONSTRUCTION

X:\FDXHWO\HWO New Office FY2010\HWO 072810 DRB SUBMITTAL HWO - A2.01 Office Building Elevation.dwg, Office Building Elevations, 7/28/2010 3:45:47 PM, KDA2008