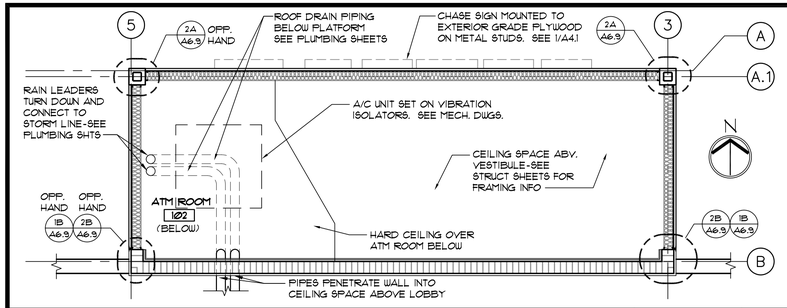

PLAN AT CONCEALED AREA ABV. ATM RM.

SCALE 1/4" = 1'-0"

2

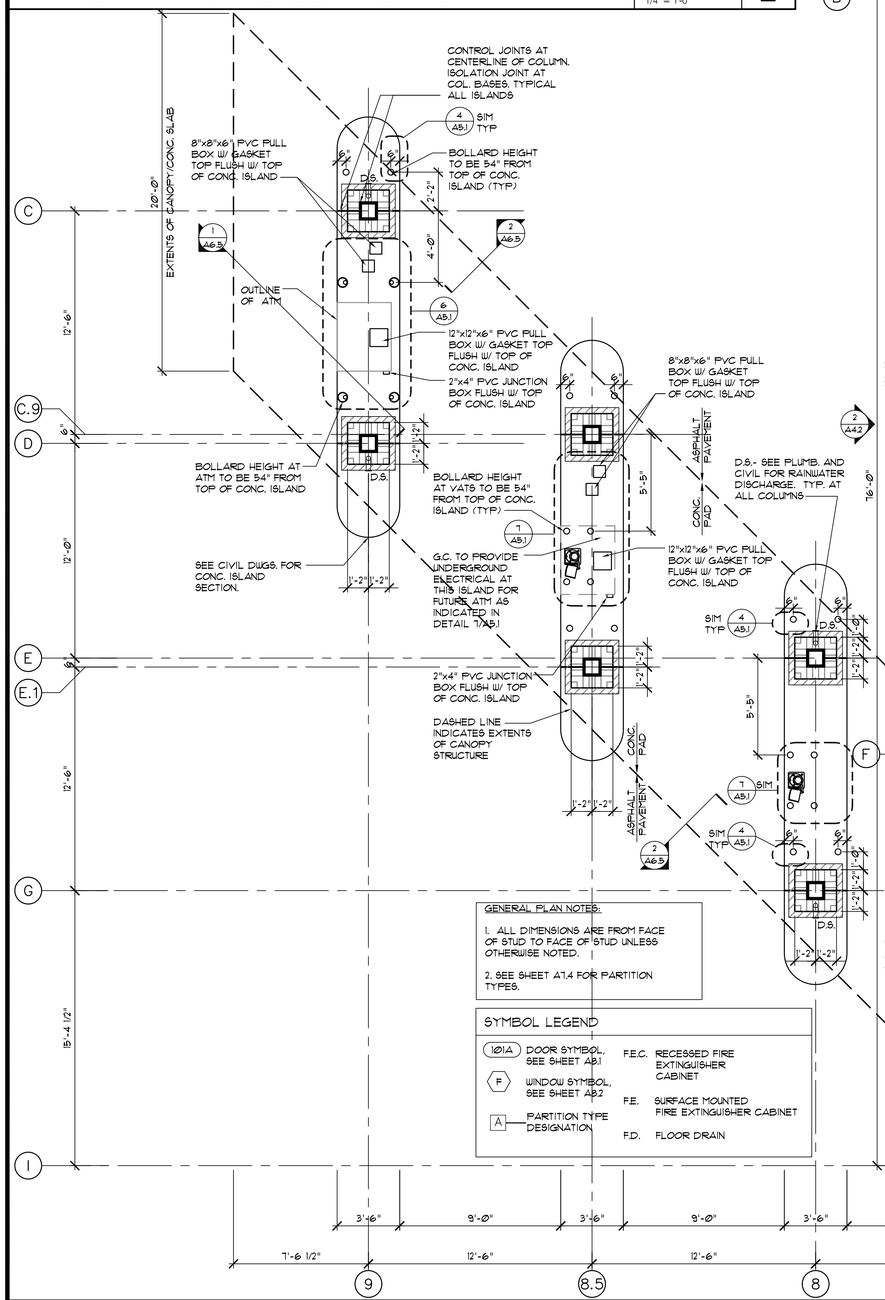

GENERAL PLAN NOTES:

1. ALL DIMENSIONS ARE FROM FACE OF STUD TO FACE OF STUD UNLESS OTHERWISE NOTED.
2. SEE SHEET A7.4 FOR PARTITION TYPES.

SYMBOL LEGEND

- (101A) DOOR SYMBOL, SEE SHEET A8.1
- (F) WINDOW SYMBOL, SEE SHEET A8.2
- (A) PARTITION TYPE DESIGNATION
- F.E.C. RECESSED FIRE EXTINGUISHER CABINET
- F.E. SURFACE MOUNTED FIRE EXTINGUISHER CABINET
- F.D. FLOOR DRAIN

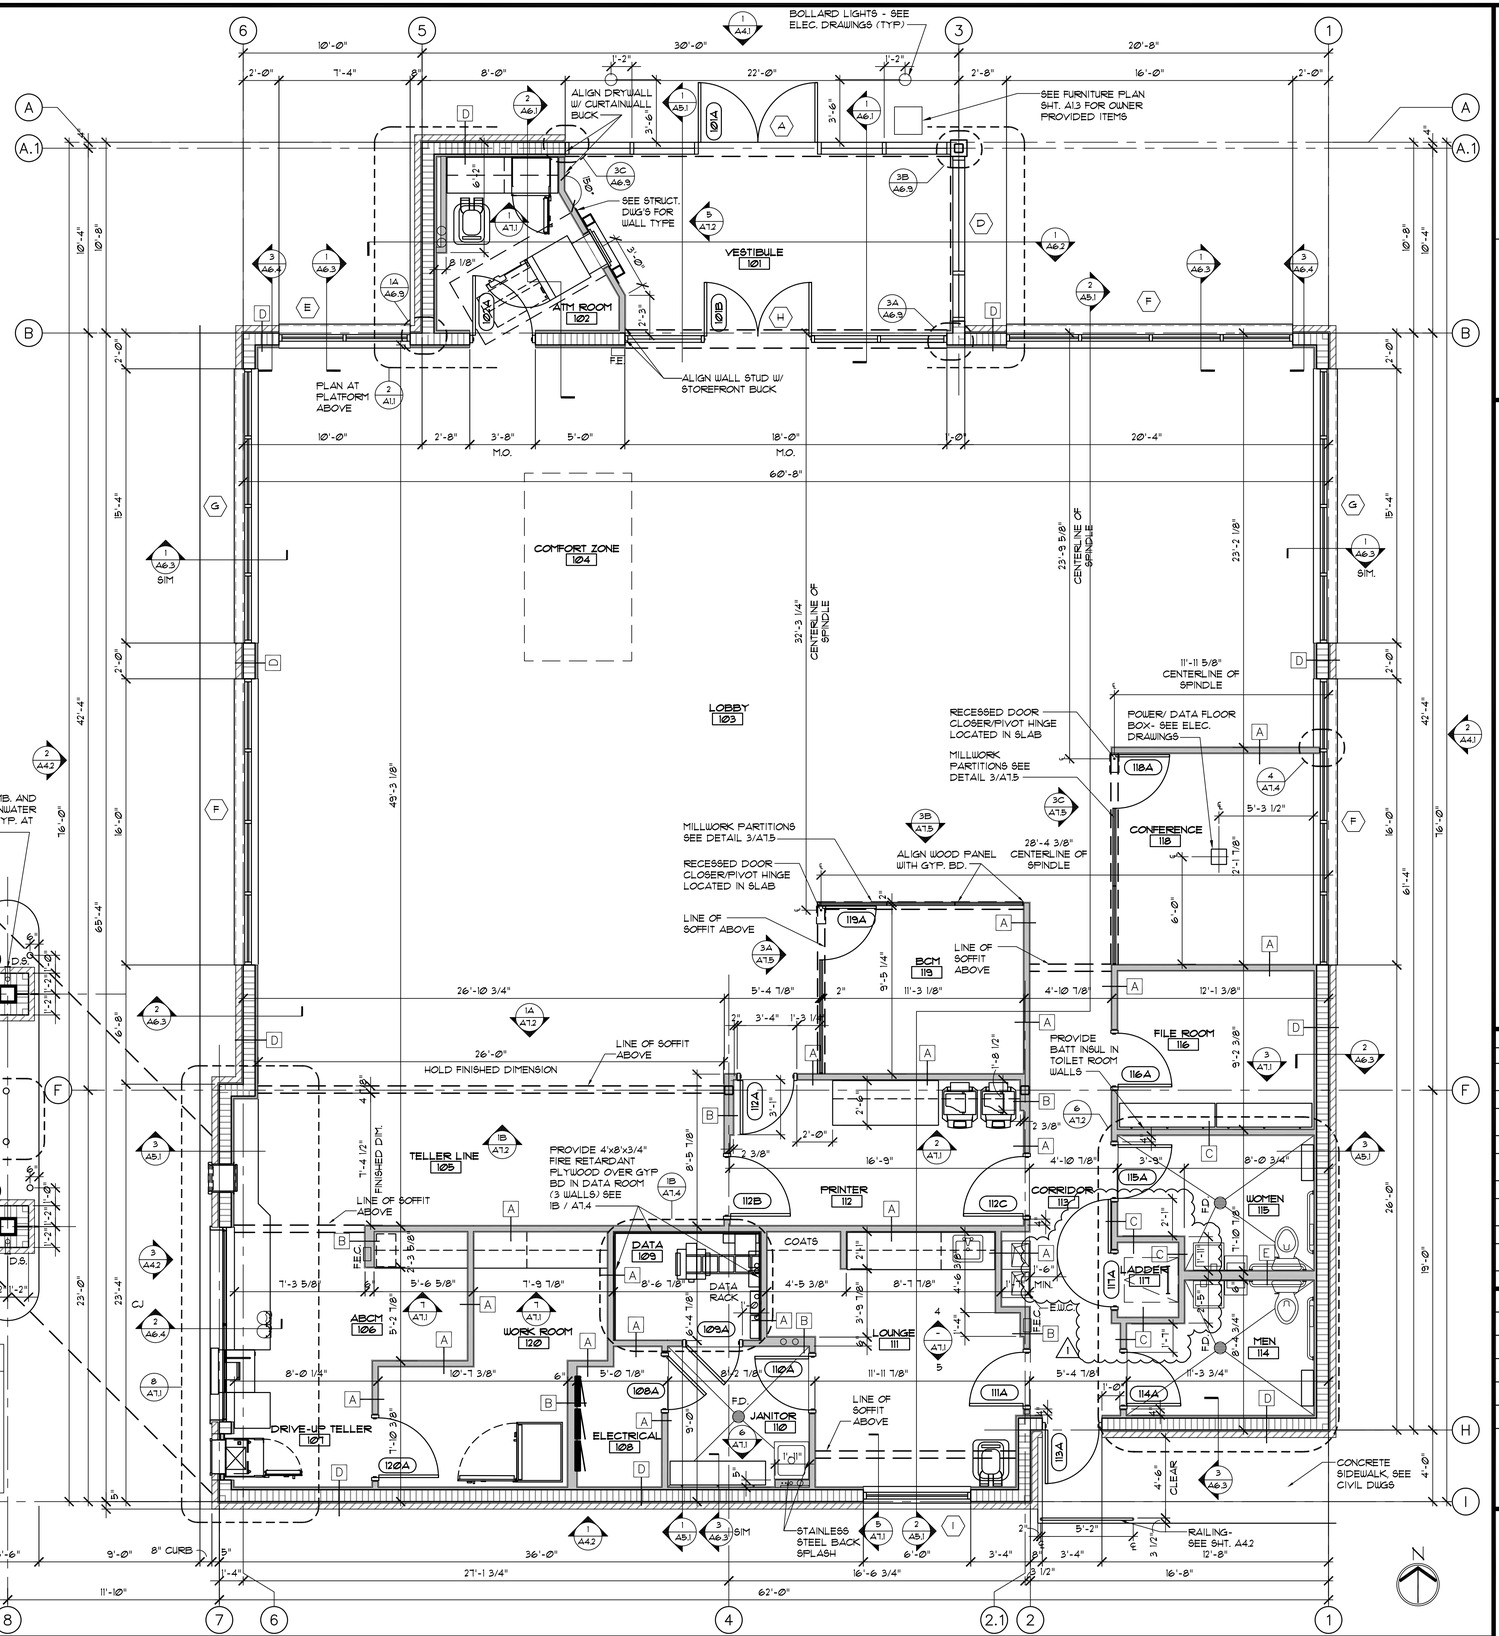

FLOOR PLAN

SCALE 1/4" = 1'-0"

1

bdg ARCHITECTS
1211 N. Franklin Street
Tampa, FL 33602
Lic. #: AA - 0003590
P: 813 - 323 - 9233
F: 813 - 323 - 9238
W: www.bdgsai.com

THIS DRAWING AND ANY REPRODUCTIONS ARE THE PROPERTY OF THE ARCHITECTS, AND MAY NOT BE REPRODUCED, PUBLISHED OR USED IN ANY WAY WITHOUT EXPRESS WRITTEN PERMISSION. ALL DRAWINGS AND DRAWINGS AND ANY REPRODUCTIONS OF THEM ARE INSTRUMENTS OF SERVICE FOR USE SOLELY WITH RESPECT TO THIS SPECIFIC PROJECT. ANY REUSE, DISCREPANCIES IN THE DRAWINGS SHALL BE REPORTED IMMEDIATELY TO THE ARCHITECT FOR CLARIFICATION PRIOR TO COMMENCEMENT WITH THE WORK. COMMENCEMENT WITH THE WORK SHALL BE CONCLUSIVE EVIDENCE OF ACCEPTANCE OF THE DRAWINGS. ACCEPTANCE OF THE INTEGRITY OF CAD FILES IS LIMITED TO 30 DAYS. COPYRIGHT 2009, BDG ARCHITECTS, INC. ALL RIGHTS RESERVED.

JPMorgan Chase Bank

6975 Taft Street

City of Hollywood,Broward County,Florida 33024

REV. BY	DATE & COMMENTS
JW	BLDG. DEPT. COMMENTS 6-4-10

JOB NUMBER:	09314
DATE:	4-9-10
DRAWN BY:	JW
SCALE:	AS NOTED
DRAWING:	FLOOR PLAN

SHEET NUMBER

A1.1

Architect of Record:
Gregg A. Holdsworth, AIA, LEED AP
FL. Lic. # - AR0017669