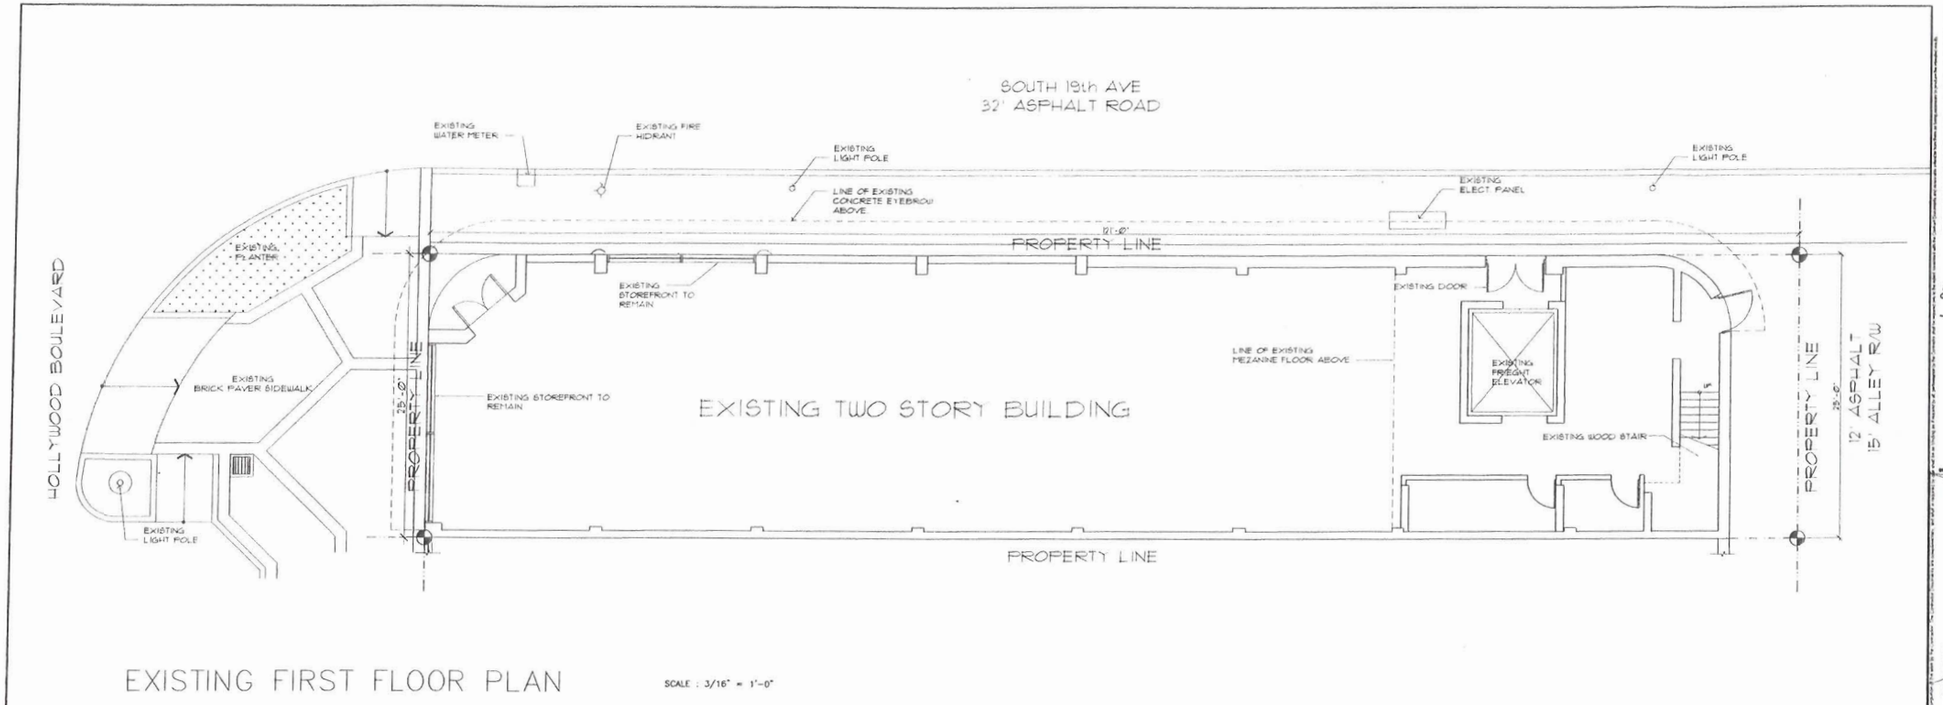

EXISTING FIRST FLOOR PLAN

SCALE : 3/16" = 1'-0"

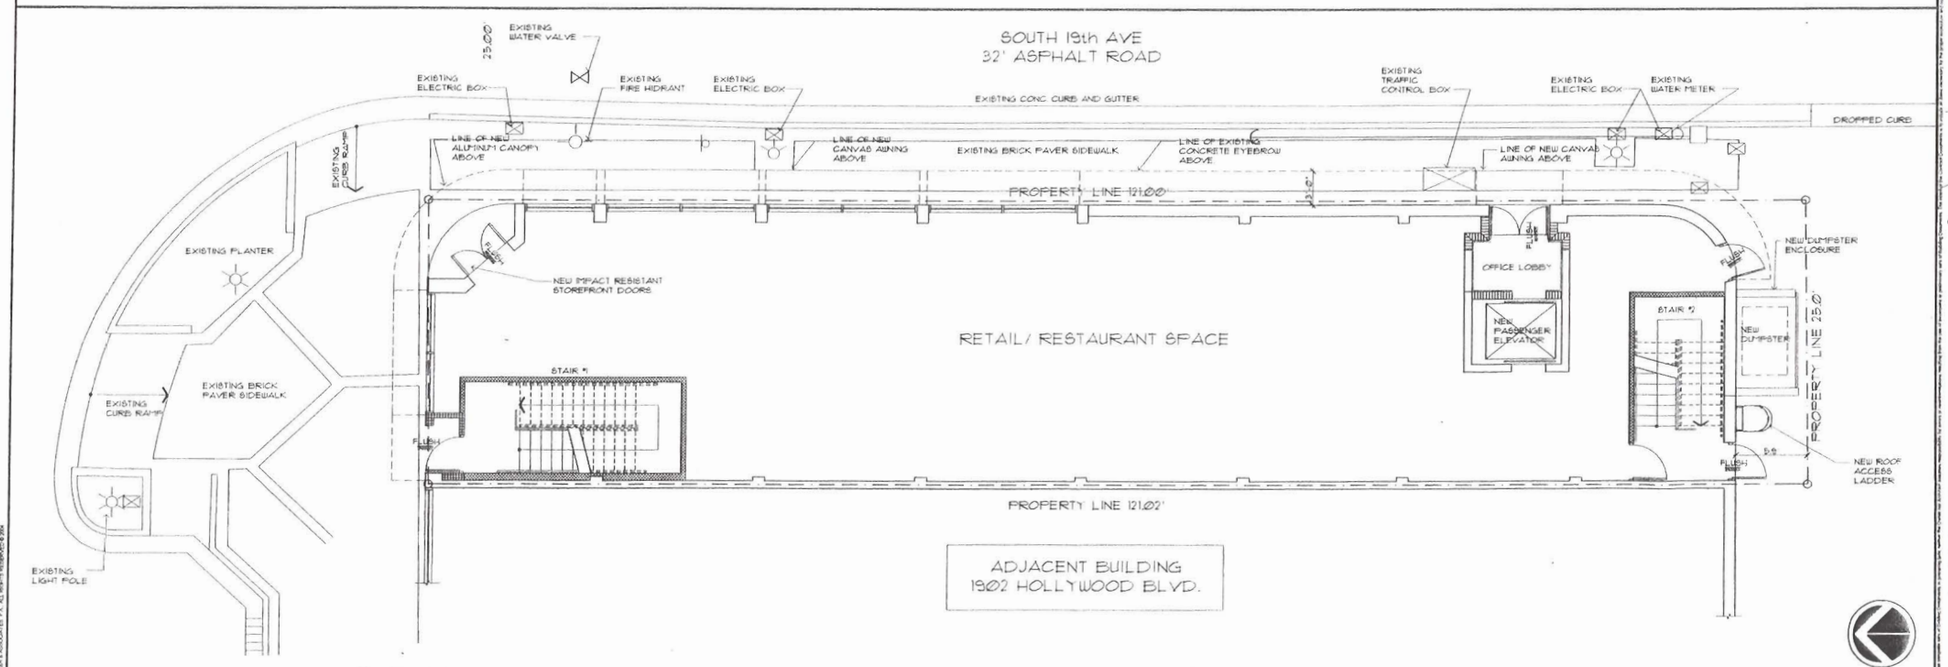

PROPOSED FIRST FLOOR PLAN

SCALE : 3/16" = 1'-0"

Kaller

JOSEPH B. KALLER ASSOCIATES PA

AA# 26001212
2417 Hollywood Blvd. Hollywood, FL 33020
(954)-926
kaller@bellsouth.net

SEAL

JOSEPH B. KALLER
FLORIDA R.A. # 0009239

PROJECT TITLE
FACADE RENOVATION
1900 HOLLYWOOD BLVD.
HOLLYWOOD, FL 33019

SHEET TITLE
EXISTING AND PROPOSED FIRST FLOOR PLAN

REVISIONS

No.	DATE	DESCRIPTION
1	4-5-10	HISTORIC PRES.

This drawing, as an instrument of service, is and shall remain the property of the Architect and shall not be reproduced, published or used in any way without the permission of the Architect.

PROJECT No.: 10026
DATE: 3-11-10
DRAWN BY: TMS
CHECKED BY: JBK

SHEET

A-1