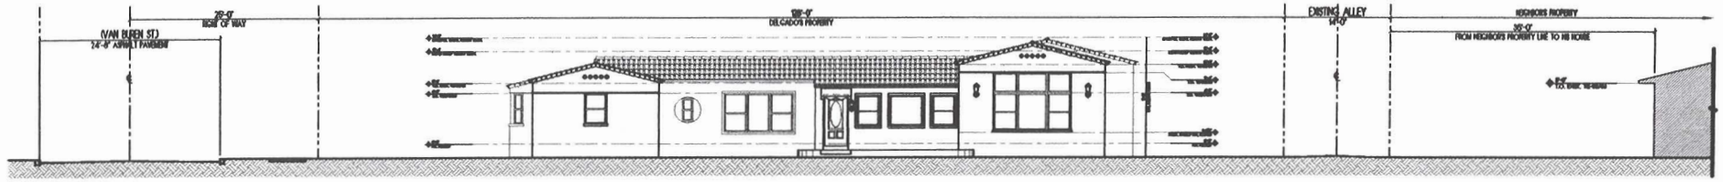

NEW EAST ELEVATION SHOWING SURROUNDING STRUCTURES HEIGHT AND MASSING

SCALE: 1/8" = 1'-0"

P.A. ARCHITECT Inc. reserves its common law copyright and other property rights in these plans. These plans are not to be changed or copied in any form or manner whatsoever nor are they to be assigned to any third party without first obtaining the express written permission of P.A. ARCHITECT Inc. Any unauthorized use of these plans will be prohibited and any infringement upon the rights of P.A. ARCHITECT Inc. will obligate the violator responsible for all damages to P.A. ARCHITECT Inc. Visual contact with these plans shall constitute prima facie evidence of acceptance of these restrictions. The Contractor shall verify and be responsible for all dimensions and conditions of the job and P.A. ARCHITECT Inc. will not be responsible for any discrepancies in the field without written notification. Any construction based on these plans shall imply full compliance with these restrictions and applicable laws governing the same.

REVISIONS

NO.	DATE	DESCRIPTION

PA architect inc
5480 GRIFFIN ROAD, SUITE 82
DAVIE, FLORIDA 33314
TEL: (954) 584-4680 FAX: (954) 297-2521
e-mail : pa@pa-architect.com
FLORIDA LICENSE AA-26001926

ADDITION TO EXISTING RESIDENCE

JAVIER DELGADO
218 S 12th AVE
HOLLYWOOD FLORIDA

CLIENT: JAVIER DELGADO

DESIGNED BY: PHILIP D. AGUIRRE

DRAWN: JC — DATE: 12-21-09

CHECKED: P.D.A. — DATE: 02-26-10

SIGN & SEAL

DATE: PHILIP D. AGUIRRE, R.A. FLORIDA 27749

ACAD DWG: JAVIER D. DELGADO DWG. — PROJ NO: 09-43

SHEET: A-4