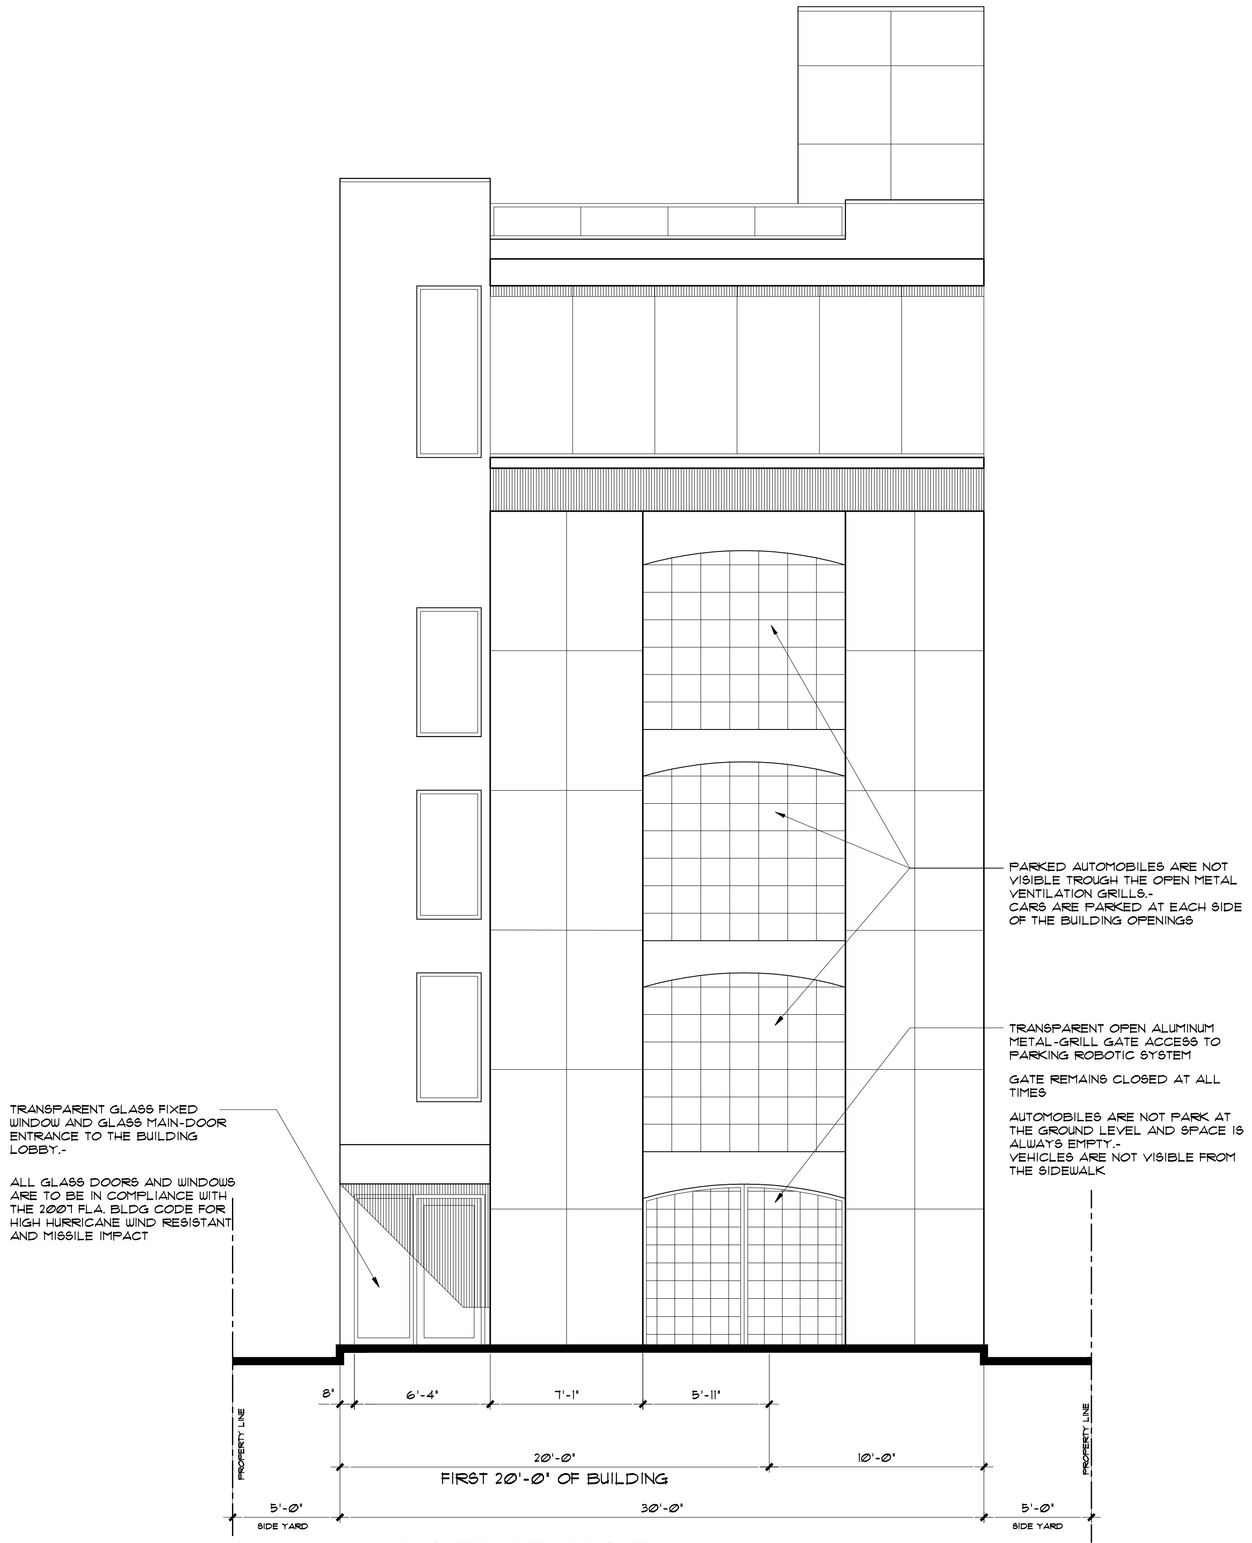

ACTIVE USE FRONT ELEVATION

SCALE: 1/4" = 1'-0"

50% TRANSPARENCY CALCULATION:

FIRST 20'-0" OF BUILDING
50% REQUIRED = 10'-0"
PROVIDED 12'-3"

MAIN ENTRANCE TO BLDG	6'-4"
PARKING OPEN ALUMINUM METAL GRILL ACCESS GATE	5'-11"
	12'-3"

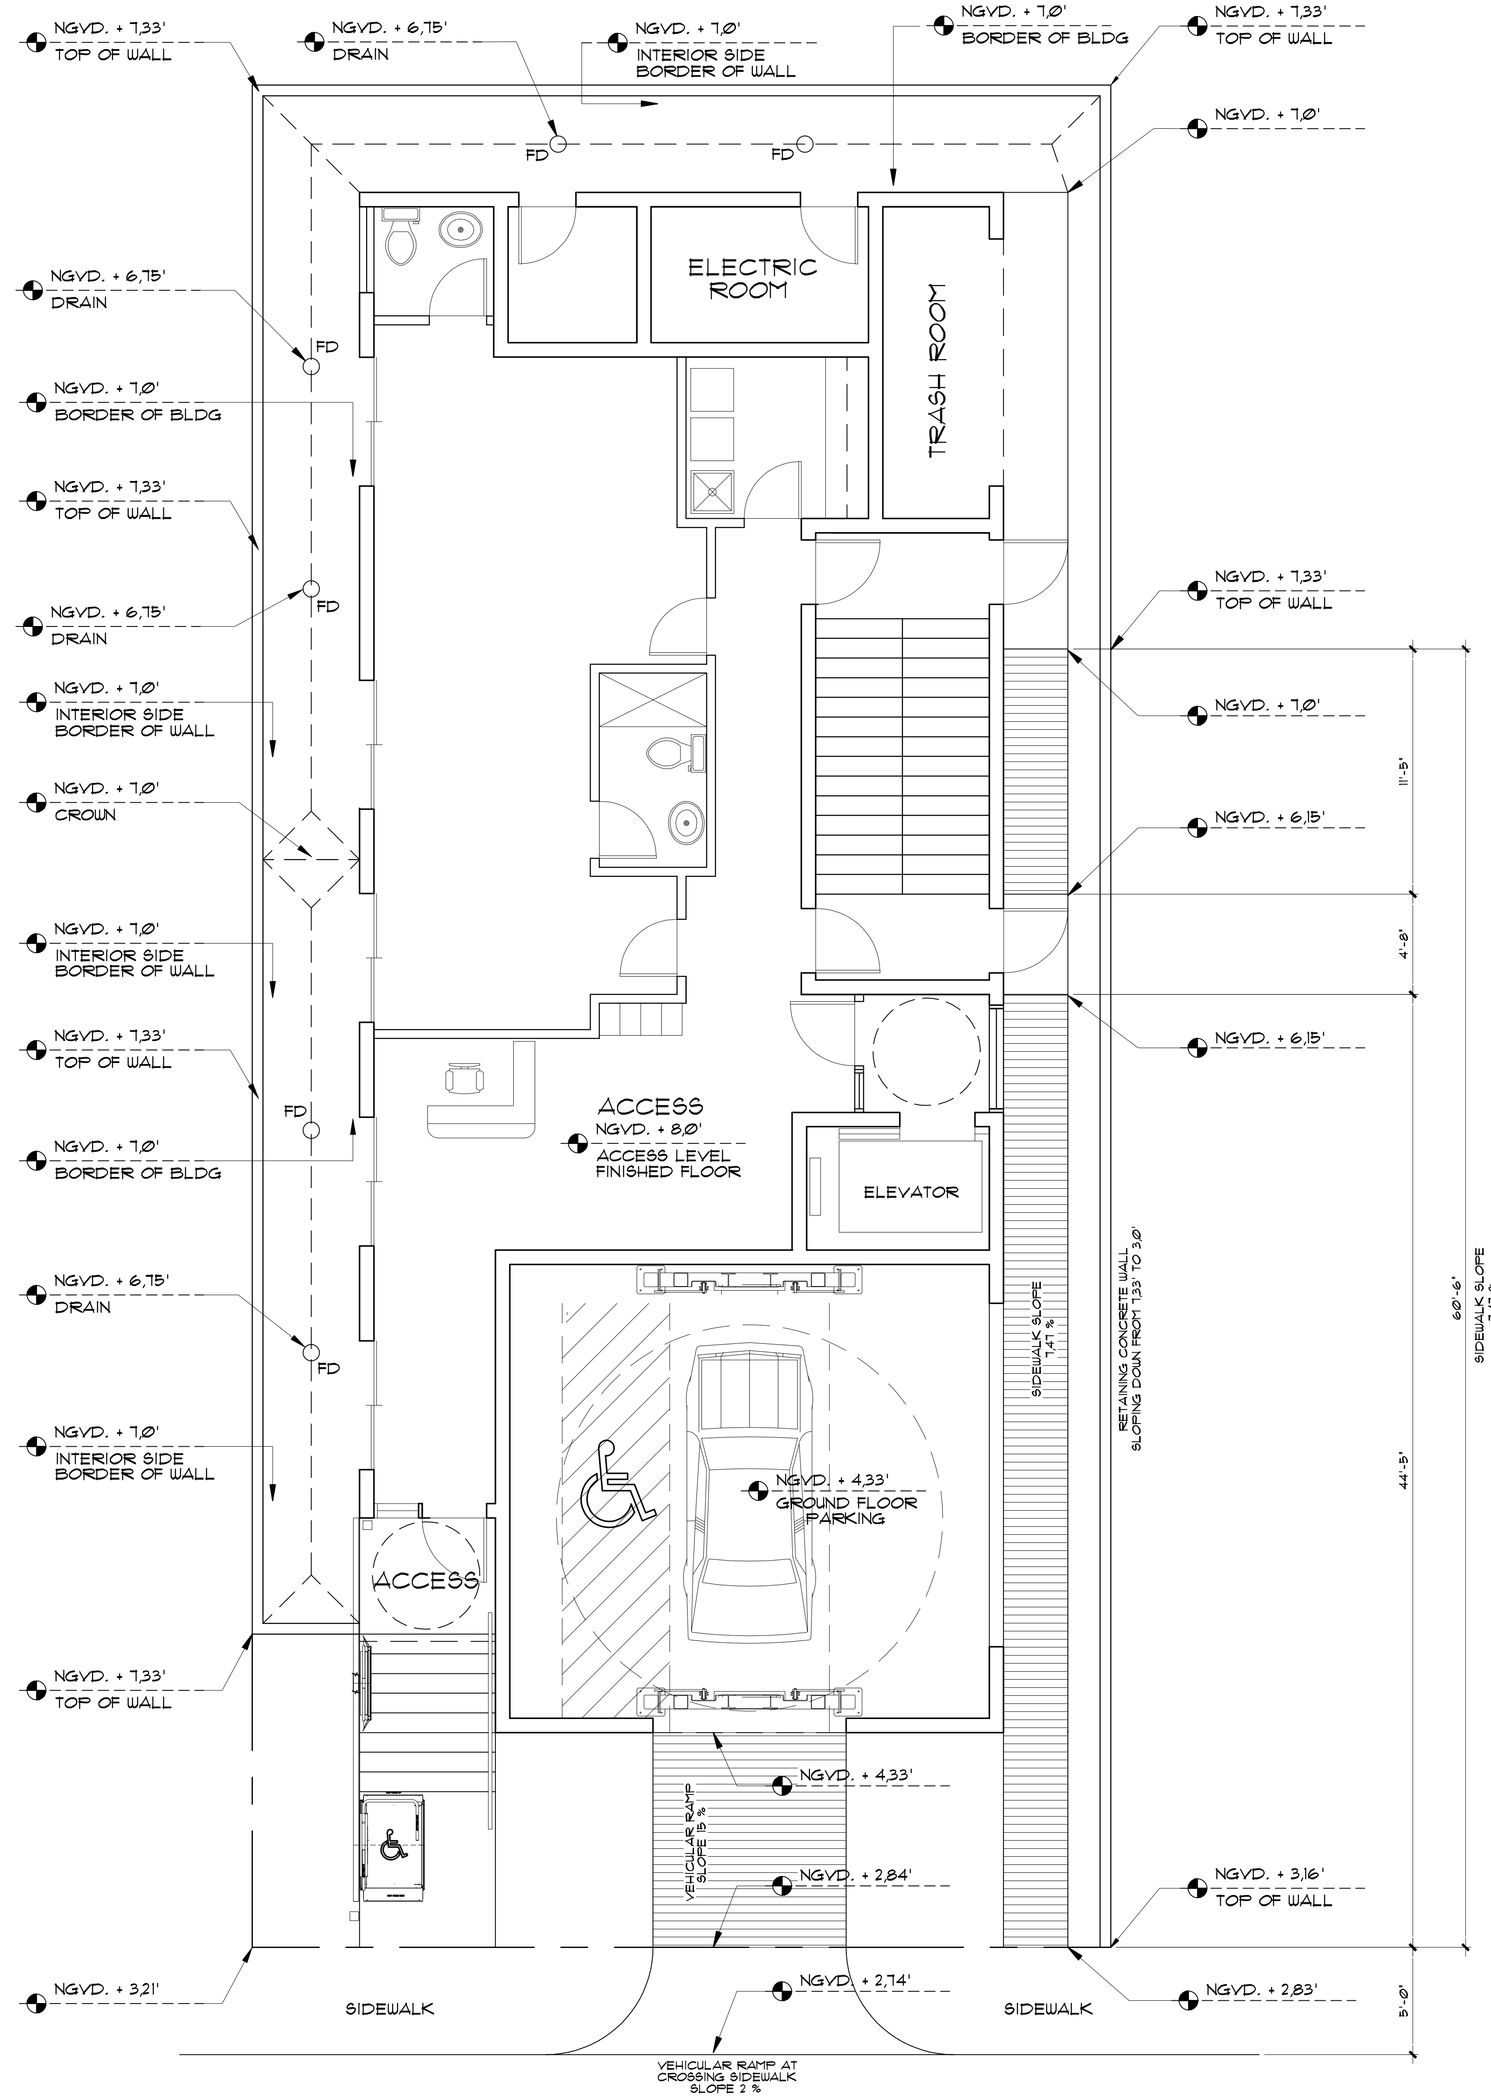

SITE GRADING

RAINWATER IS KEPT INSIDE THE PROPERTY

SCALE: 1/4" = 1'-0"

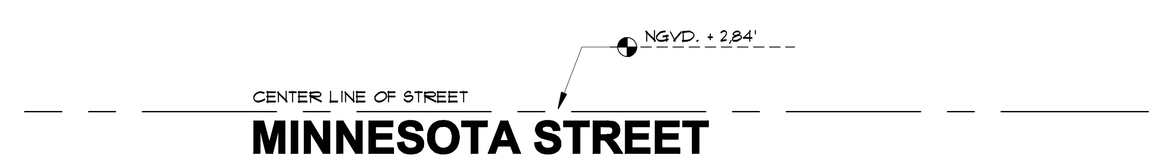

VEE
VICTOR ELIAS EISENSTEIN, AIA
ARCHITECT
BY THE DBPR STATE OF FLORIDA, BOARD OF ARCHITECTURE
PROJECT MANAGEMENT, PLANNING, QUALITY CONTROL
VICTOR@VEEARCH.COM
20355 NE 34 CRT SUITE 740
AVENTURA, FLA. 33180
786-229-1318

STATE OF FLORIDA VICTOR ELIAS EISENSTEIN AR 92121 REGISTERED ARCHITECT
STATE OF ISRAEL VICTOR ELIAS EISENSTEIN 41149 REGISTERED ARCHITECT
REPUBLICA DE COLOMBIA VICTOR ELIAS EISENSTEIN 01258 ARQUITECTO REGISTRADO

SEAL: VICTOR ELIAS EISENSTEIN, AIA AR 92121

THE HALLAKA CENTER
MOTEL AND OFFICES
324 MINNESOTA STREET, HOLLYWOOD, FLA. 33019

REVISIONS:
1 TAC COMMTS 6-01-10

SUBMITTAL:
TAC
PRELIMINARY SITE PLAN RESUBMITAL REVIEW

SCALE: AS SHOWN

DATE: 7-31-10

PROJECT No:

DRAWN BY: MONICA
CHECKED BY: VEE

PAGE No: 1
A-6

© THE DESIGNS AND DETAIL DRAWINGS SHOWN IN THIS PAGE HAVE ALL THE COPYRIGHTS RESERVED AND ARE THE LEGAL PROPERTY OF VICTOR ELIAS EISENSTEIN AIA, ARCHITECT - THEIR USE FOR REPRODUCTION, COPY OR DISTRIBUTION IS PROHIBITED UNLESS WRITTEN AGREEMENT IS GIVEN BY THE ARCHITECT AND THE PURCHASE OF THESE DRAWINGS DOES NOT TRANSFER ANY COPYRIGHT OR OTHER OWNERSHIP INTEREST ONLY TO THE CONTRACTED BUYER, EXCEPT FOR THE RIGHT TO BUILD ONE AND ONLY ONCE, THE SPECIFIED CONTRACTED WORK INDICATED THRU THE DETAILS AND SPECIFICATIONS GIVEN ON THESE DRAWINGS.