prepared by:
McLAUGHLIN ENGINEERING COMPANY (LB#285)
400 N.E. 3rd AVENUE FORT LAUDERDALE, FLORIDA 33301
PHONE: (954) 763-7611 * FAX: (954) 763-7615
www.MECO400.com * meco400@aol.com

TOPOGRAPHIC SURVEY

Lots 2, 3, 4, 5, and 6, Block "A" and Block "F"
Plat Book 1, Page 27, B.C.R.
City of Hollywood
Broward County, Florida

See Sheet 3 of 4 (Match Line "A")

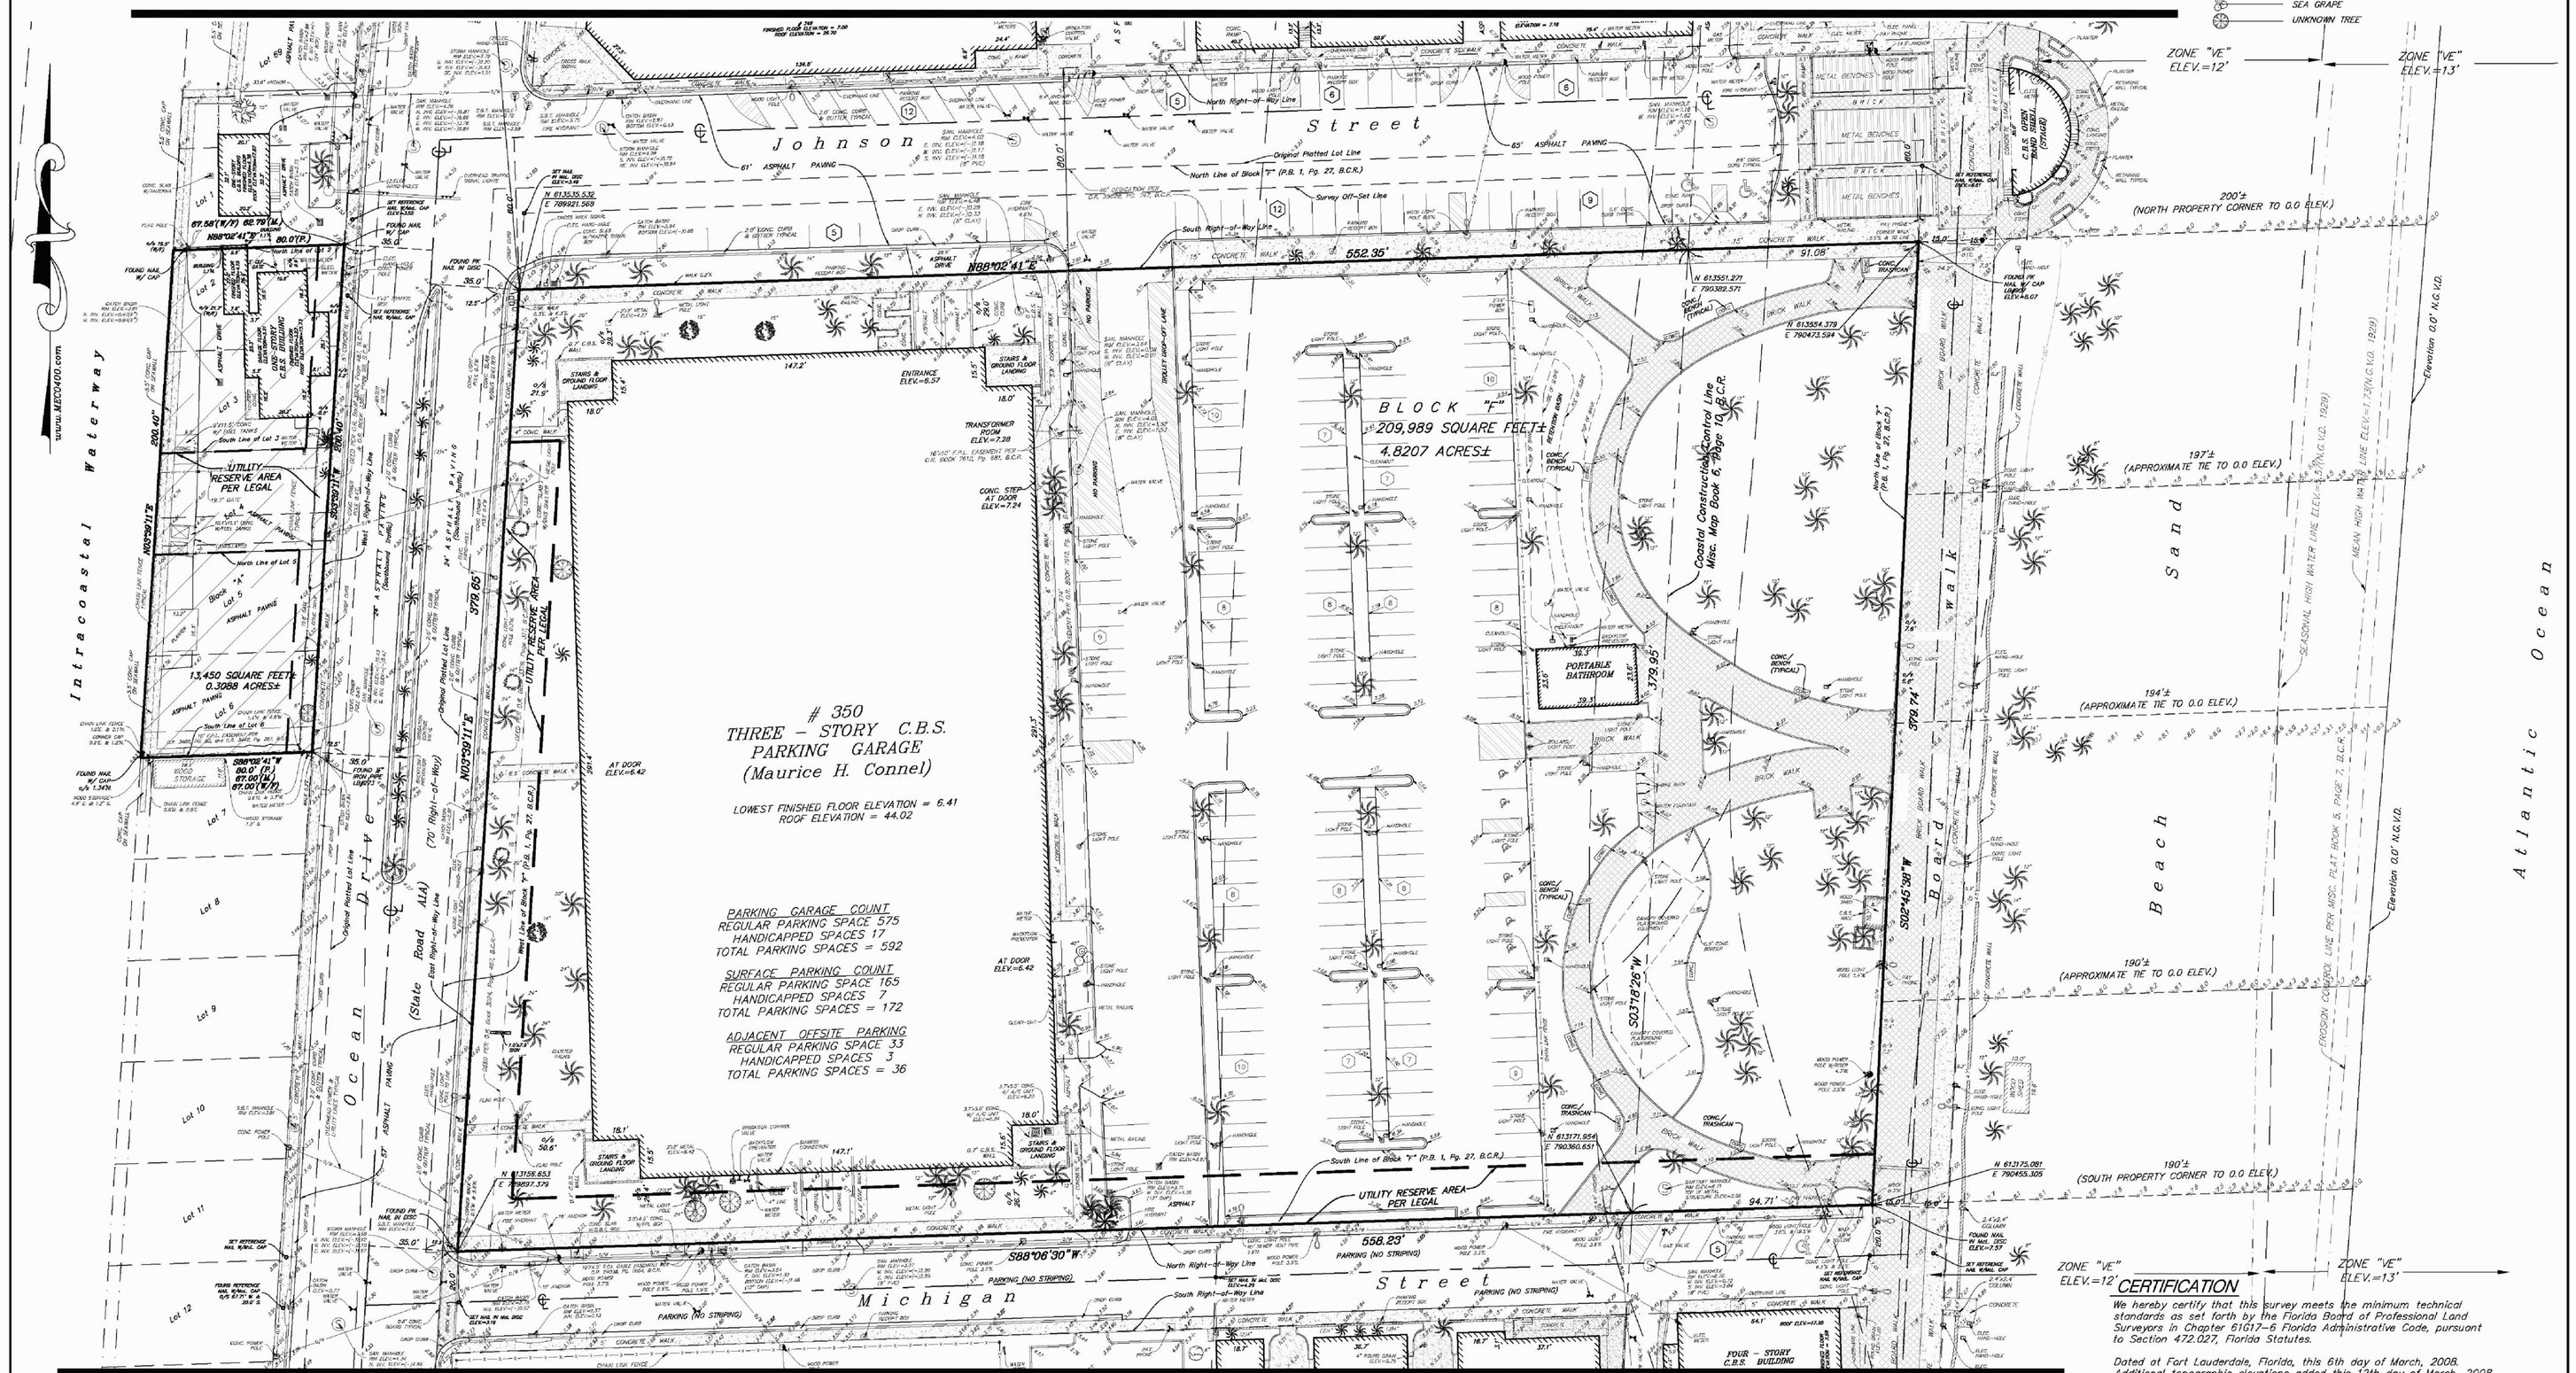

See Sheet 4 of 4 (Match Line "B")

TREE SYMBOLS

- INDICATES DIAMETER± (D.B.H.)
- BLACK OLIVE
- BUTTONWOOD
- MAHOGANY
- PALM TREE
- SEA GRAPE
- UNKNOWN TREE

LEGEND

Δ = CENTRAL ANGLE (DELTA)	ELEV. = ELEVATION
R = RADIUS	O/S = OFFSET
A OR L = ARC LENGTH	A/C = AIR CONDITIONING
CH.BRG. = CHORD BEARING	℄ = CENTERLINE OF RIGHT-OF-WAY
TAN.BRG. = TANGENT BEARING	F.P.L. = FLORIDA POWER AND LIGHT CO.
P.O.C. = POINT OF COMMENCEMENT	S.B.T. = SOUTHERN BELL TELEPHONE
P.O.B. = POINT OF BEGINNING	B.C.R. = BROWARD COUNTY RECORDS
W/ALU. CAP = WITH MCLAUGHLIN ENGINEERING CO. CAP	D.C.R. = DADE COUNTY RECORDS
P.R.M. = PERMANENT REFERENCE MONUMENT	P.B.R. = PALM BEACH COUNTY RECORDS
C.O. = CONDUIT OUT	O.R.B. = OFFICIAL RECORDS BOOK
C.B.S. = CONCRETE, BLOCK, AND STUCCO	PG. = PAGE
I.C.V. = IRRIGATION CONTROL VALVE	R/W = RIGHT-OF-WAY
W.M. = WATER METER	C.O. = CLEAN OUT
B.F.P. = BACK FLOW PREVENTOR	C.L.F. = CHAIN LINK FENCE
D.B.H. = DIAMETER @ BREAST HEIGHT	P.C.D. = POLLUTION CONTROL DEVICE
W.o/F. = MEETAGE OF SCARWILL CAP	SAN. = SANITARY
(M.) = MEASURED	INV. = INVERT
(P.) = PLAT	W/DISC = SURVEY DISC BY OTHERS, UNABLE TO IDENTIFY
U/E	= OVERHEAD POWER & UTILITY LINES
	= CHAIN LINK FENCE

GRAPHIC SCALE
30 0 15 30 60 120
(IN FEET)
1 inch = 30 ft.

FILE NO.: 08 - 3 - 009(NGVD29) (10)

Sheet 2 of 4

OFFICE NOTES

FIELD BOOK NO. TDS w/Worksheets, Print, LB# 273/55, LB# 282/58, LB# 300/18
JOB ORDER NO. U-4168, U-4424, U-4695(NGVD29), U-4713, U-5905
CHECKED BY: S.A.M.
DRAWN BY: DRP, S.W., RDR
C:\RUDY\2010\U5905\dwg\U5905(NGVD29).dwg 6/22/2010 10:43:53 AM EDT

CERTIFICATION

We hereby certify that this survey meets the minimum technical standards as set forth by the Florida Board of Professional Land Surveyors in Chapter 61G17-6 Florida Administrative Code, pursuant to Section 472.027, Florida Statutes.

Dated at Fort Lauderdale, Florida, this 6th day of March, 2008.
Additional topographic elevations added this 12th day of March, 2008.
Revised to added contours line this 30th day of April, 2008.
Additional locations and elevations taken added 21st day of May, 2008.
Title Commitment information added this 26th day of August, 2008.
Revised to add Beach Profiles this 27th day of August, 2008.
Revised to identify Utility Reserve Areas this 8th day of September, 2008.
Revised to further identify Utility Reserve Areas this 17th Day of September, 2008.
Gross Areas added this 23rd day of September, 2008.
Resurveyed this 9th day of June, 2010.

McLAUGHLIN ENGINEERING COMPANY

SCOTT A. McLAUGHLIN
Professional Surveyor & Mapper No. 5842
State of Florida.

adache group architects

PROJECT DESIGN TEAM:

ARCHITECTS
ADACHE GROUP ARCHITECTS
550 SOUTH FEDERAL HIGHWAY FT. LAUDERDALE, FLORIDA 33301
PH.(954) 525-8133 FAX.(954) 728-8159
E-MAIL: info@adache.com

CREATIVE DESIGNER
PAT MCBRIDE CO.
11 BAKER FARM RD.
MANCHESTER CENTER, VT. 05255
PH.(305) 670-2370 FAX.(305) 362-0700
E-MAIL: pat@mcbridedesign.com.com

M.E.P. ENGINEER
TWR ENGINEERS
9200 S. DADELAND BLVD
MIAMI, FLORIDA 33156
PH.(305) 670-0820 FAX.(305) 670-0830
E-MAIL: bui@twrengineers.com

STRUCTURAL ENGINEER
TRC WORLDWIDE ENGINEERING
3590 NW 56 STREET
FORT LAUDERDALE, FLORIDA 33309
(954) 484-7777 FAX.(954) 484-7834

CIVIL ENGINEER
CONSULTING ENGINEERING & SCIENCE, INC.
10700 KENDALL DRIVE, SUITE 400
MIAMI, FLORIDA 33176
(305) 378-5555 FAX.(305) 279-4553

OWNER:
MARGARITAVILLE HOLLYWOOD BEACH RESORT, LLC.
3501 N. OCEAN DRIVE
HOLLYWOOD, FLORIDA 33019

MARGARITAVILLE HOLLYWOOD BEACH RESORT
300 JOHNSON STREET
HOLLYWOOD BEACH, FLORIDA

SEAL:

ISSUED FOR: TAC REVIEW
DATE: 9/03/2010

REVISIONS:

No.	DATE	REMARKS

SHEET TITLE:
SURVEY

ALL IDEAS, DESIGNS, ARRANGEMENTS, PLANS AND SPECIFICATIONS INDICATED OR REPRESENTED BY THIS DRAWING ARE OWNED BY, AND THE PROPERTY OF ADACHE GROUP ARCHITECTS, INC. AND WERE CREATED, EVOLVED AND DEVELOPED FOR USE ON, AND IN CONNECTION WITH, THE SPECIFIED PROJECT. NONE OF THESE IDEAS, PLANS, ARRANGEMENTS, AND SPECIFICATIONS SHALL BE USED BY OR DISCLOSED TO ANY PERSON, CORPORATION OR FIRM FOR ANY PURPOSE WHATSOEVER WITHOUT THE WRITTEN PERMISSION OF ADACHE GROUP ARCHITECTS VISUAL CONTACT WITH THESE PLANS OR SPECIFICATIONS SHALL CONSTITUTE CONCLUSIVE EVIDENCE OF ACCEPTANCE OF THESE RESTRICTIONS. ALL RIGHTS RESERVED. © 2010

FLORIDA LICENSE # AR0007073

DATE:
SCALE: NA
DRAWN BY: SW
CHECKED BY: JB
JOB NO.: 94.08A

SHEET NO.:
A-0.0.06

Drawing name: A:\94-08A\A-Architecture\01-Construction Docs\01-Drawings\01-Floor Sheets\A0-Cover\A-0.0.06.dwg Layout Name: A-0.0.06 Plotted by: jbond Plotted on: Aug 20, 2010 - 12:39pm