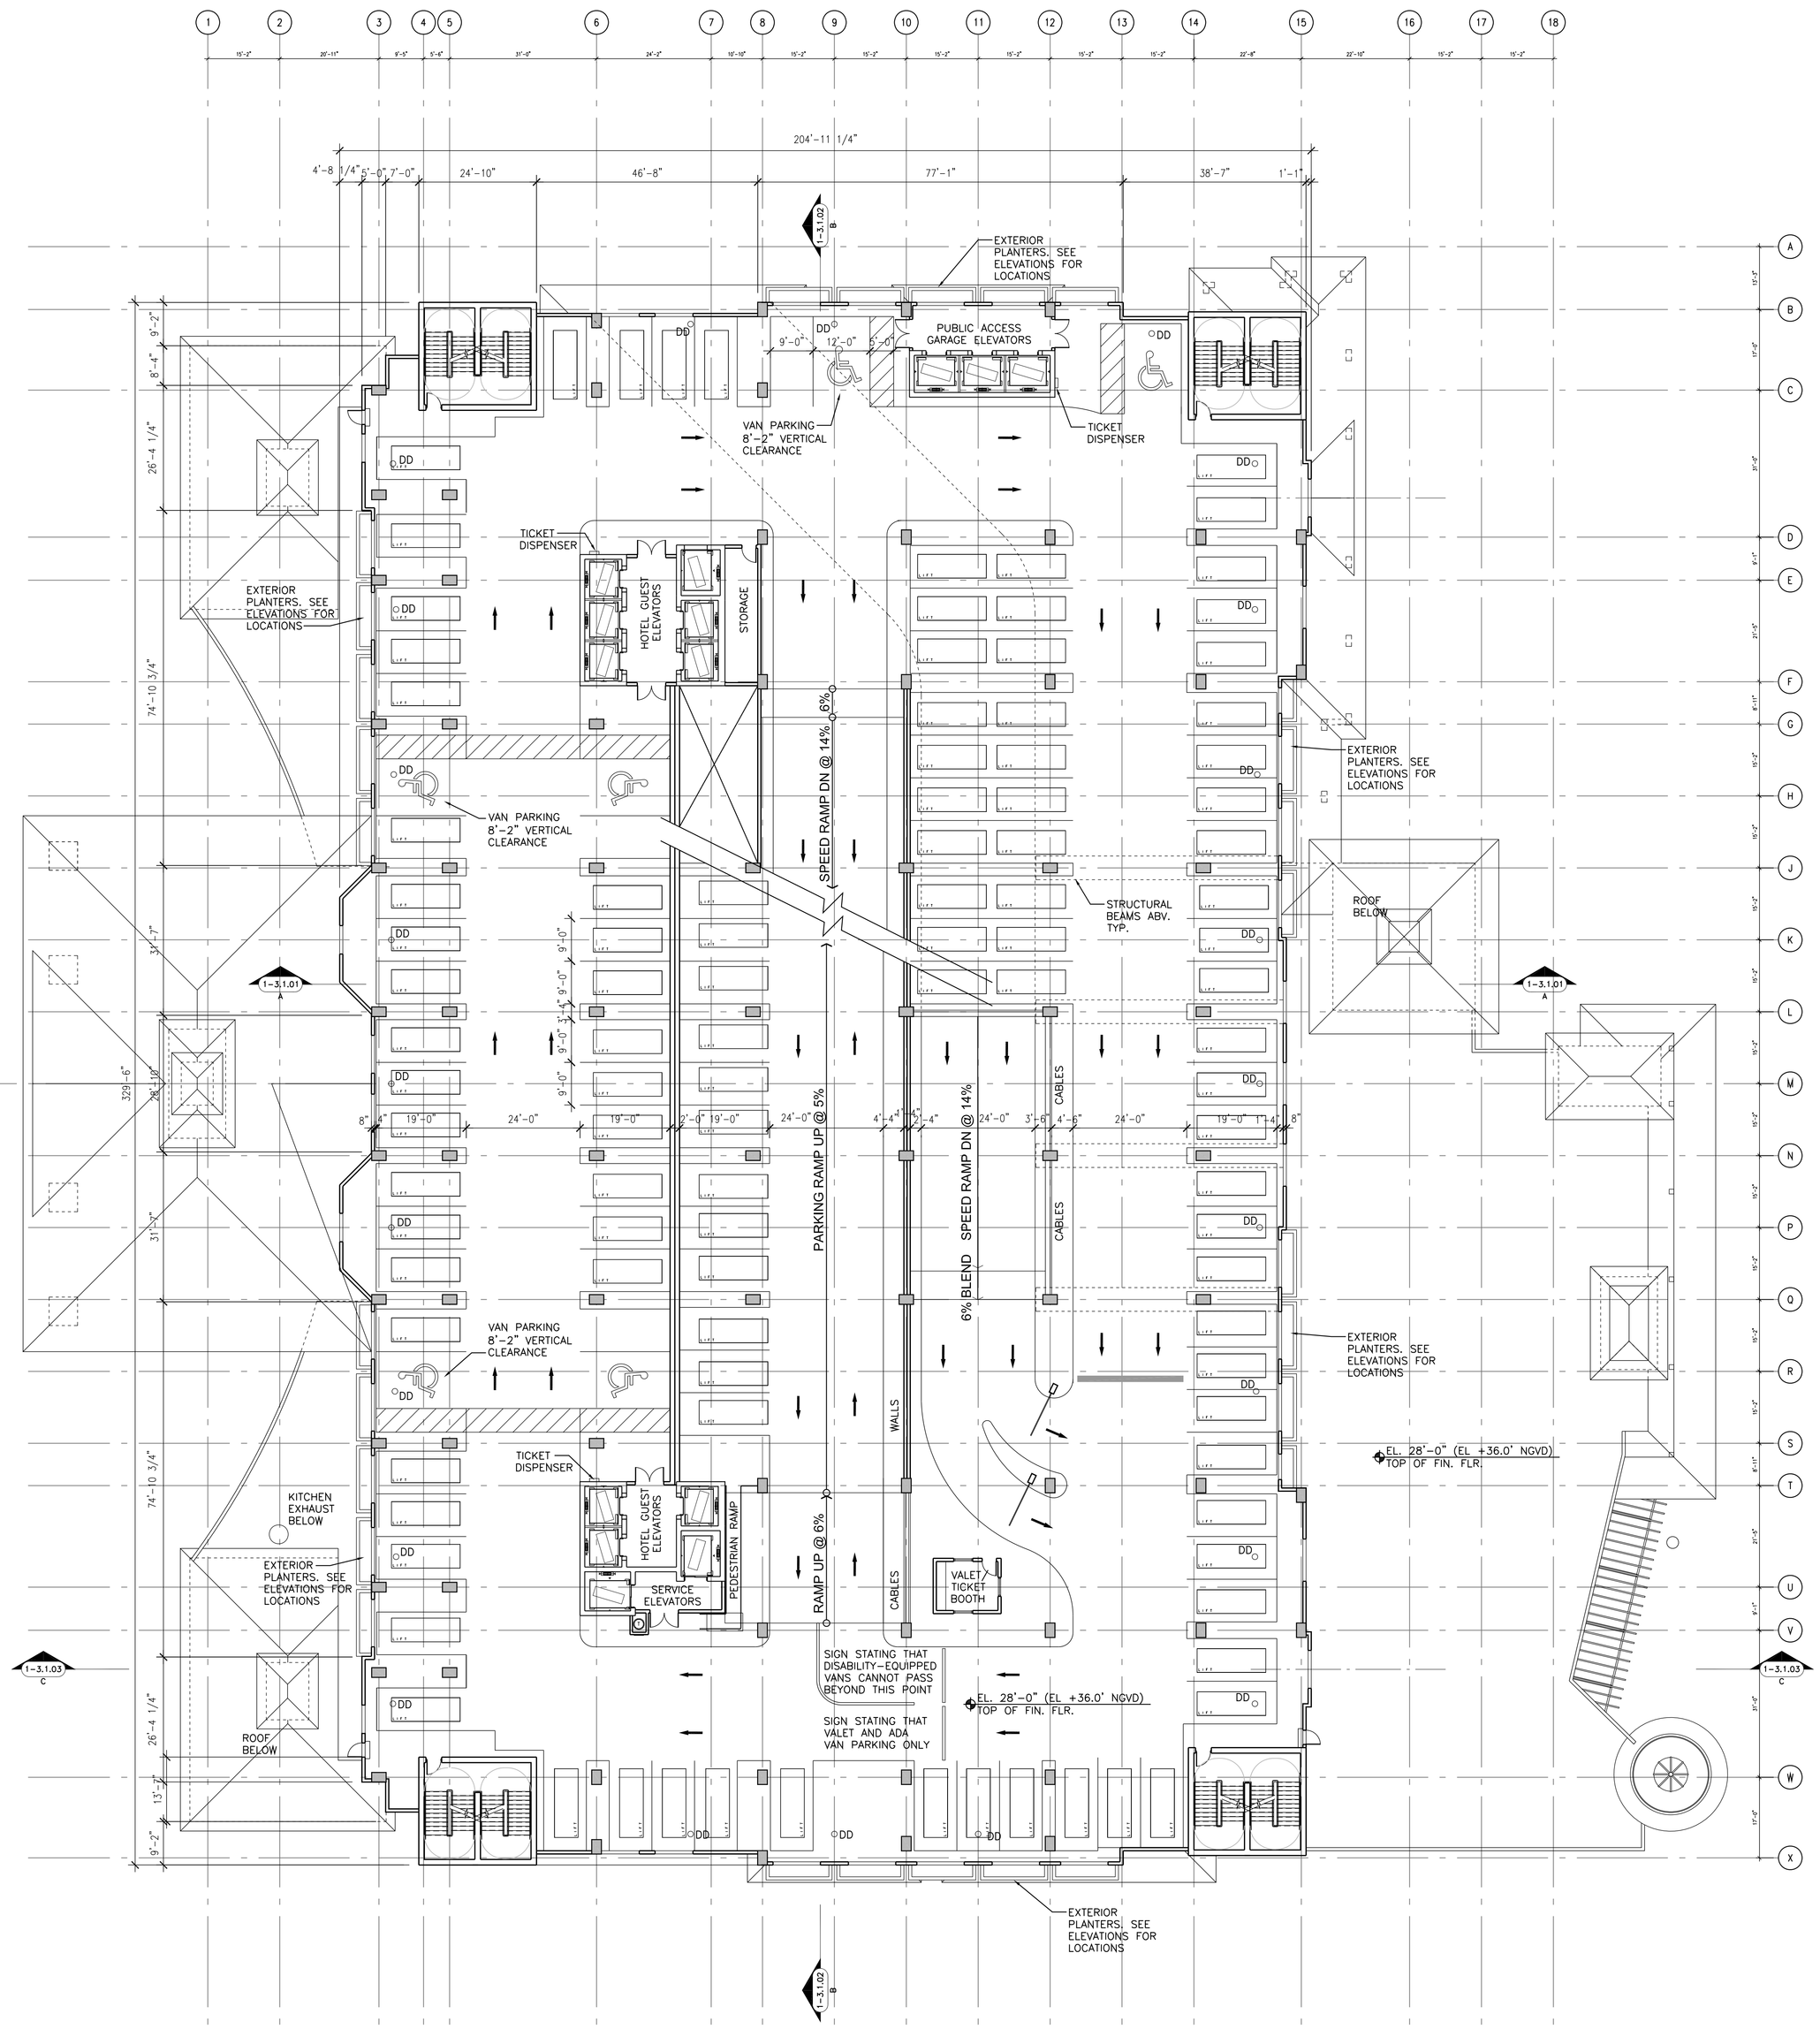

SUMMARY OF PARKING PROVIDED						
SHEET	FLOOR	ELEVATION	# SPACES STD	# SPACES **HC	NOTES	TOTAL
A-1.3.03	3RD-VALET	28'-0"	95	6	(+104 CAR LIFTS)	217
	RAMP		12			
A-1.3.04	RAMP		27			146
	4TH	40'-0"	106	3		
	RAMP		6		(+4 CAR LIFTS)	
A-1.3.05	RAMP		27			151
	5TH	49'-0"	110	3		
	RAMP		11			
A-1.3.05	RAMP		27			151
	6TH	58'-0"	110	3		
	RAMP		11			
A-1.3.05	RAMP		27			151
	7TH	67'-0"	110	3		
	RAMP		11			
A-1.3.08	8TH-VALET	76'-0"	118	3	(+109 CAR LIFTS)	240
	RAMP		10			
	TOTAL		816	21	219	1056

*NOTE: AUTOMOBILE MECHANICAL LIFTS ARE BEING USED, SEE PLAN FOR LOCATIONS, 2 SPACES FOR EVERY AUTO LIFT LOCATIONS – 219 TOTAL

**NOTE: HC = ACCESSIBLE PARKING SPACES REQUIRED FOR A PARKING LOT WITH A TOTAL OF 1001 SPACES AND OVER = 20 + 1 FOR EACH 100 OVER 1000 = 21 SPACES REQUIRED. 3 ARE VAN ACCESSIBLE

NOTE: VERTICAL CLEARANCE IS REQUIRED TO BE 8'-2" AT THE FOLLOWING LOCATIONS:
- ENTRY RAMP
- DRIVE ISLE AT LEVEL 300
- DESIGNATED ACCESSIBLE VAN PARKING SPACES (AT LEVEL 300)
- EXIT RAMP

A SIGN WILL BE PLACED AT THE BASE OF THE RAMP, THAT LEADS FROM LEVEL 300 TO 400, STATING THAT DISABILITY-EQUIPPED VANS CANNOT PASS BEYOND THAT POINT DUE TO HEIGHT LIMITATIONS. SEE PLAN THIS SHEET FOR SIGN LOCATION

OPEN AIR GARAGE
VALET & ACCESSIBLE SPACES ONLY

TOTAL PARKING SPACES
THIS FLOOR =221

THIRD FLOOR PLAN

1 / A-1.3.03 SCALE: 1/16" = 1'-0"

adache group architects

PROJECT DESIGN TEAM:

ARCHITECTS
ADACHE GROUP ARCHITECTS
550 SOUTH FEDERAL HIGHWAY FT. LAUDERDALE, FLORIDA 33301
PH.(954) 525-8133 FAX.(954) 728-8159
E-MAIL: info@adache.com

CREATIVE DESIGNER
PAT MCBRIDE CO.
11 BAKER FARM RD.
MANCHESTER CENTER, VT. 05255
PH.(305) 670-2370 FAX.(305) 362-0700
E-MAIL: pat@mcbridedesign.com.com

M.E.P. ENGINEER
TWR ENGINEERS
9200 S. DADELAND BLVD
MIAMI, FLORIDA 33156
PH.(305) 670-0820 FAX.(305) 670-0830
E-MAIL: bui@twrengineers.com

STRUCTURAL ENGINEER
TRC WORLDWIDE ENGINEERING
3590 NW 56 STREET
FORT LAUDERDALE, FLORIDA 33309
(954) 484-7777 FAX.(954) 484-7834

CIVIL ENGINEER
CONSULTING ENGINEERING & SCIENCE, INC.
10700 KENDALL DRIVE, SUITE 400
MIAMI, FLORIDA 33176
(305) 378-5555 FAX.(305) 279-4553

OWNER:
MARGARITAVILLE HOLLYWOOD BEACH RESORT, LLC.
3501 N. OCEAN DRIVE
HOLLYWOOD, FLORIDA 33019

MARGARITAVILLE HOLLYWOOD BEACH RESORT
300 JOHNSON STREET
HOLLYWOOD BEACH, FLORIDA

SEAL:

ISSUED FOR: TAC REVIEW
DATE: 9/03/2010

REVISIONS:

No.	DATE	REMARKS

SHEET TITLE:
THIRD FLOOR PLAN

ALL IDEAS, DESIGNS, ARRANGEMENTS, PLANS AND SPECIFICATIONS INDICATED OR REPRESENTED BY THIS DRAWING ARE OWNED BY, AND THE PROPERTY OF ADACHE GROUP ARCHITECTS, INC. AND WERE CREATED, EVOLVED AND DEVELOPED FOR USE ON, AND IN CONNECTION WITH, THE SPECIFIED PROJECT. NONE OF THESE IDEAS, PLANS, ARRANGEMENTS, AND SPECIFICATIONS SHALL BE USED BY OR DISCLOSED TO ANY PERSON, CORPORATION OR FIRM FOR ANY PURPOSE WHATSOEVER WITHOUT THE WRITTEN PERMISSION OF ADACHE GROUP ARCHITECTS
VISUAL CONTACT WITH THESE PLANS OR SPECIFICATIONS SHALL CONSTITUTE CONCLUSIVE EVIDENCE OF ACCEPTANCE OF THESE RESTRICTIONS.
ALL RIGHTS RESERVED, © 2010
FLORIDA LICENSE # AR0007073

DATE:
SCALE: 1/16"=1'-0"
DRAWN BY: EJ
CHECKED BY: JB
JOB NO.: 94.08A

SHEET NO.:
A-1.3.03

Drawing name: K:\94-08\A-Architecture\01-Construction Docs\B-Drawings\01-Architecture\01-Plot Sheets\A1-Plans\A-1.3.03.dwg Layout Name: A-1.3.03 Printed by: pgross Printed on: Sep 01, 2010 - 5:59pm