MATCHLINE THIS SHEET

MATCHLINE THIS SHEET

MATCHLINE SHEET C-3.1 NO PAVEMENT MARKINGS EAST OF THIS LINE

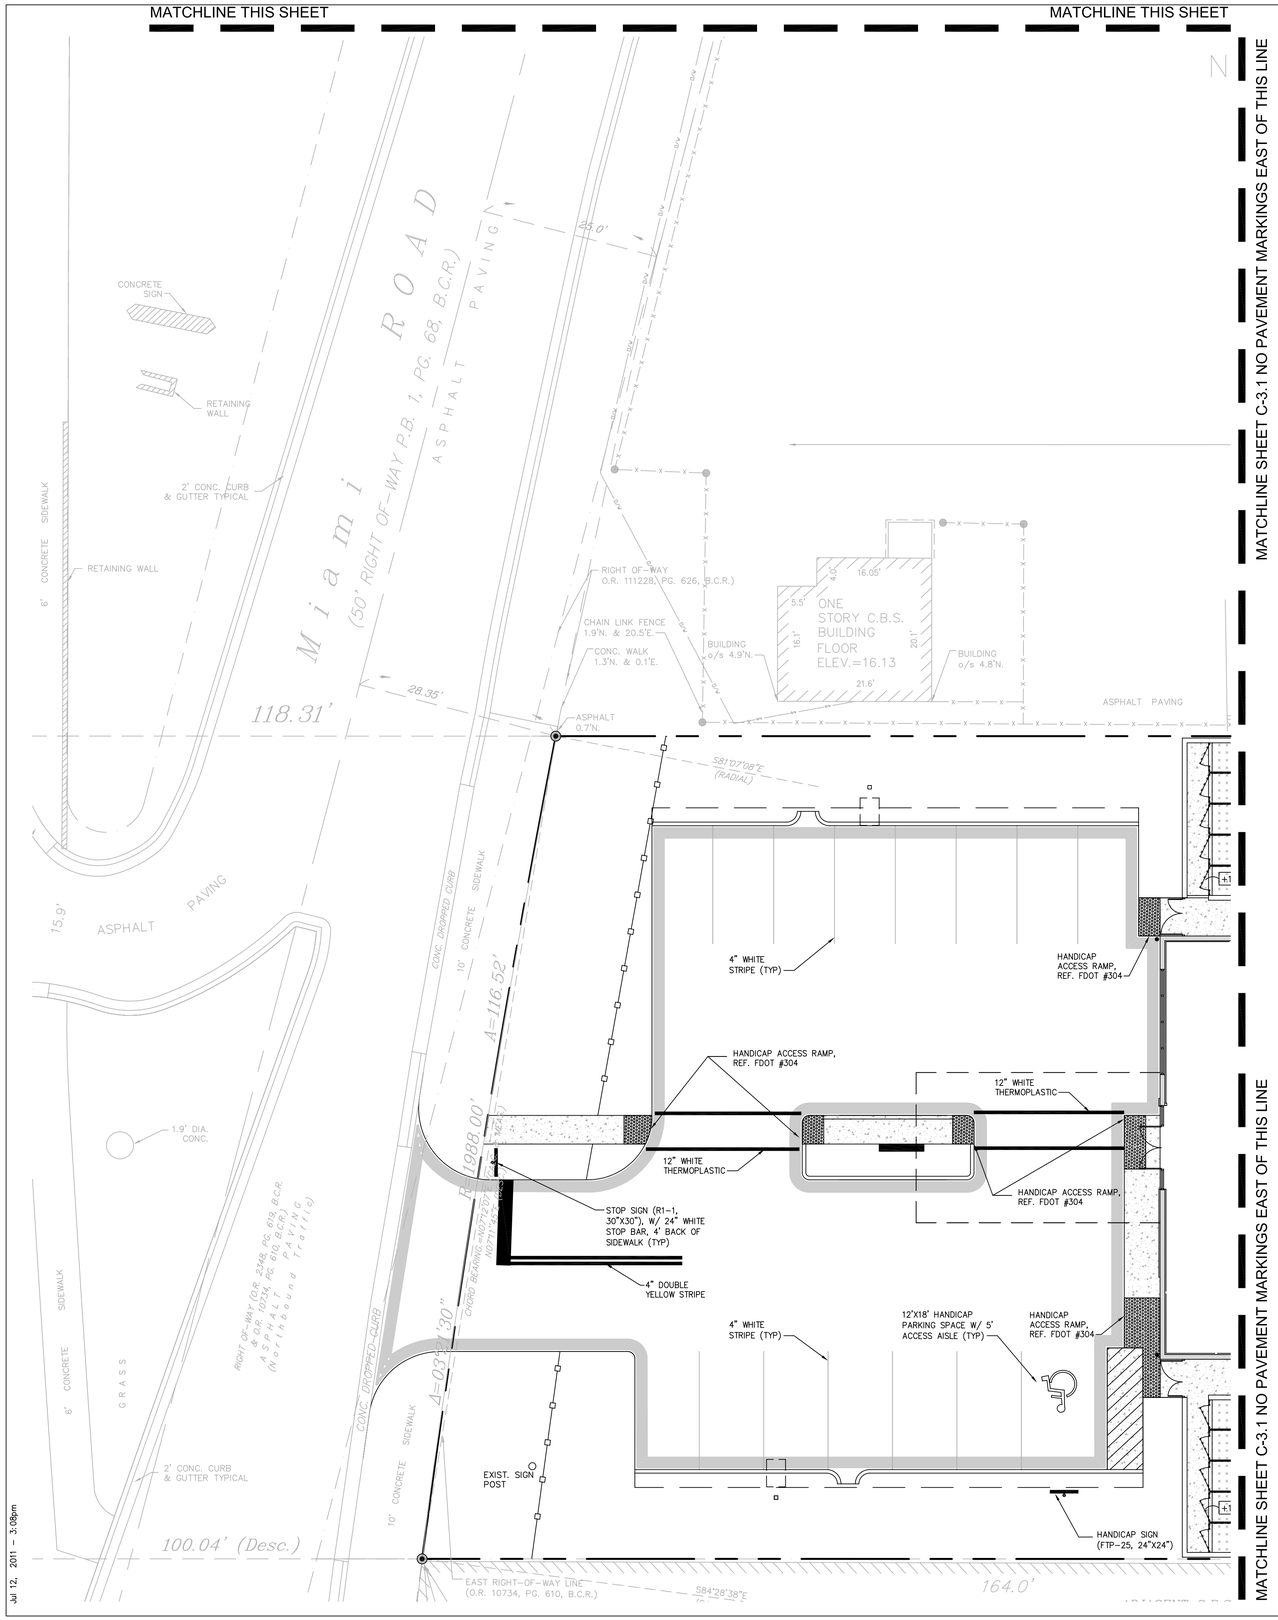


MATCHLINE SHEET C-3.1 NO PAVEMENT MARKINGS EAST OF THIS LINE

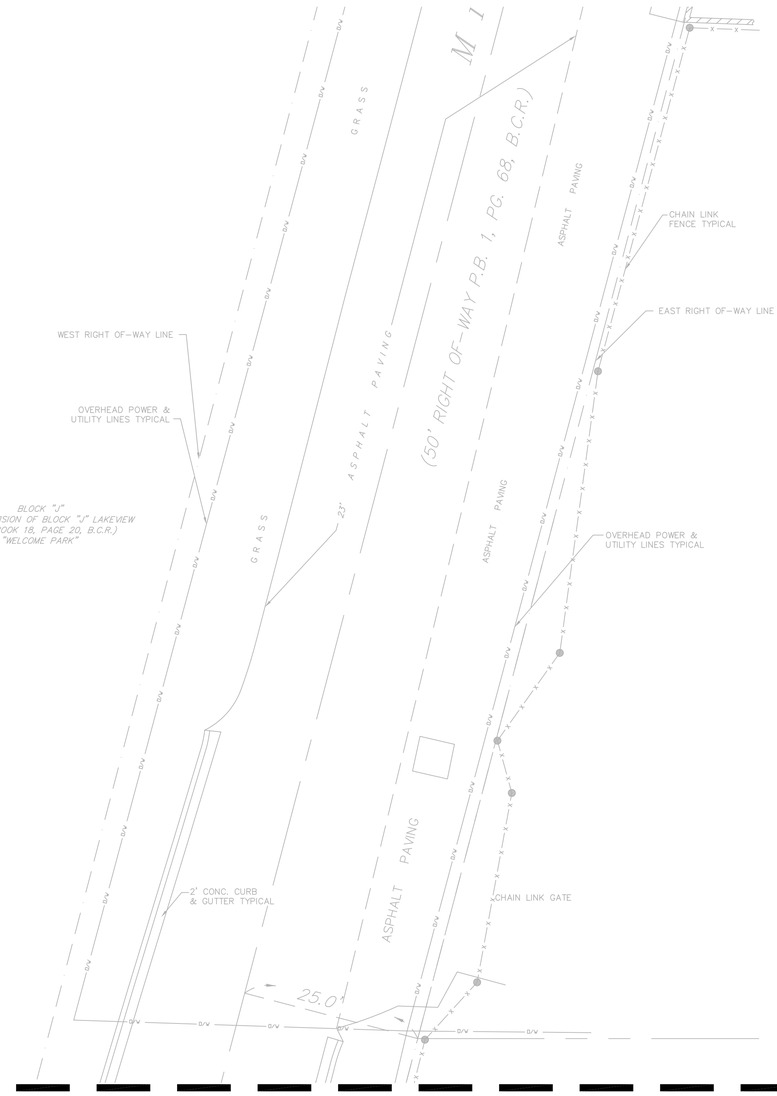


MATCHLINE THIS SHEET

MATCHLINE THIS SHEET

## SIGNAGE AND MARKING NOTES:

1. ALL PAVEMENT MARKINGS SHALL BE THERMOPLASTIC, EXCEPT FOR PARKING STALL STRIPING.
2. R1-1 AND R5-1 SIGNS SHALL BE DIAMOND GRADE SHEETING.
3. ALL SIGNAGE AND PAVEMENT MARKINGS SHALL CONFORM TO THE MANUAL OF UNIFORM TRAFFIC CONTROL DEVICES, (MUTCD) AND BCTED STANDARDS (CURRENT EDITION).
4. ALL STRIPING IS TO CONFORM TO THE REQUIRED RETRO-REFLECTIVITY STANDARDS AS PER B.C.T.E.D.
5. REMOVAL OF PAVEMENT MARKINGS SHALL BE BY SAND OR HYDROBLASTING AS REQUIRED BY B.C.T.E.D.
6. ALL PAVEMENT MARKING AND SIGNAGE DAMAGED DURING CONSTRUCTION, SHALL BE RESTORED TO BROWARD COUNTY TRAFFIC ENGINEERING STANDARD (CURRENT EDITION)

## LEGEND:

- ELEV — PROPOSED ARCHITECTS ELEVATION – SEE ARCHITECTS PLANS
- 0.00 — PROPOSED ELEVATION
- 4.35 — EXISTING ELEVATION
- PROPOSED CATCH BASIN
- PROPOSED PLUG
- TEE
- WM — WATER METER
- DDCV — DOUBLE DETECTOR CHECK W/ WAFER CHECK VALVE ON DOWNSTREAM SIDE
- RPBP — REDUCED PRESSURE BACKFLOW PREVENTOR
- DIRECTIONAL FLOW ARROW AND GRAVITY SEWER
- PROPOSED MANHOLE
- – W – WATER MAIN
- –FM – SANITARY FORCE MAIN
- VALVE
- FIRE HYDRANT
- SIAMESE CONNECTION
- CLEANOUT OR RAINWATER LEADER
- EDGE OF PROPOSED PAVEMENT (ASPHALT)
- DIRECTION OF SURFACE DRAINAGE
- SAMPLE POINT
- --W-- EXIST. WATER MAIN
- ××× EXIST. UTILITY LINE TO BE REMOVED
- ARTIFICIAL GRASS SURFACE

FLOOD ZONE "X" AND "AE" ELEV 7.0' ON FIRM MAP #12011C0307 F, DATE AUGUST 18, 1992

BROWARD COUNTY 100 YEAR 3 DAY CONTOUR= ELEV. 7.00 NGVD

BROWARD COUNTY 10 YEAR FLOOD CONTOUR= ELEV. 5.00 NGVD

AVERAGE WET SEASON WATER LEVEL= ELEV. 2.00 NGVD

CALL 48 HOURS BEFORE YOU DIG IN FLORIDA

IT'S THE LAW!
811
SUNSHINE STATE ONE CALL OF FLORIDA, INC.

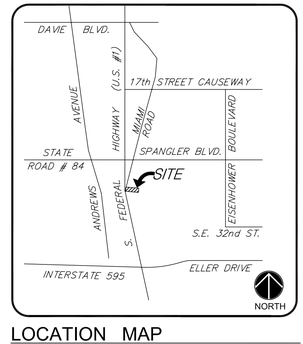


LOCATION MAP
N.T.S.

TWP.50
RNG.42
SEC.23

NORTH

Jul 12, 2011 – 3:08pm


FLYNN ENGINEERING SERVICES, P.A.
CIVIL ENGINEERS
241 COMMERCIAL BLVD.
LAUDERDALE BY THE SEA, FL 33308
PHONE:(954) 522-1004
FAX: (954) 522-7630
www.flynnengineering.com
EB# 6578


Sheet Title: PAVEMENT MARKING & SIGNAGE PLAN

Job Title: AIRPORT PET LODGE
2604 FEDERAL HIGHWAY
HOLLYWOOD, FLORIDA 33316

Phase:
DRC
DOCUMENTS

Revisions

| | |
|---|---|
| Scale: 1"=10.0' | Date 06/24/11 |
| Job No. 10-0928.00 | Plot Date 07/11/11 |
| Drawn by BB | Sheet No. C-2.0 |
| Proj. Mgr. JMF | |
| Appr. by JMF | 2 of 9 |