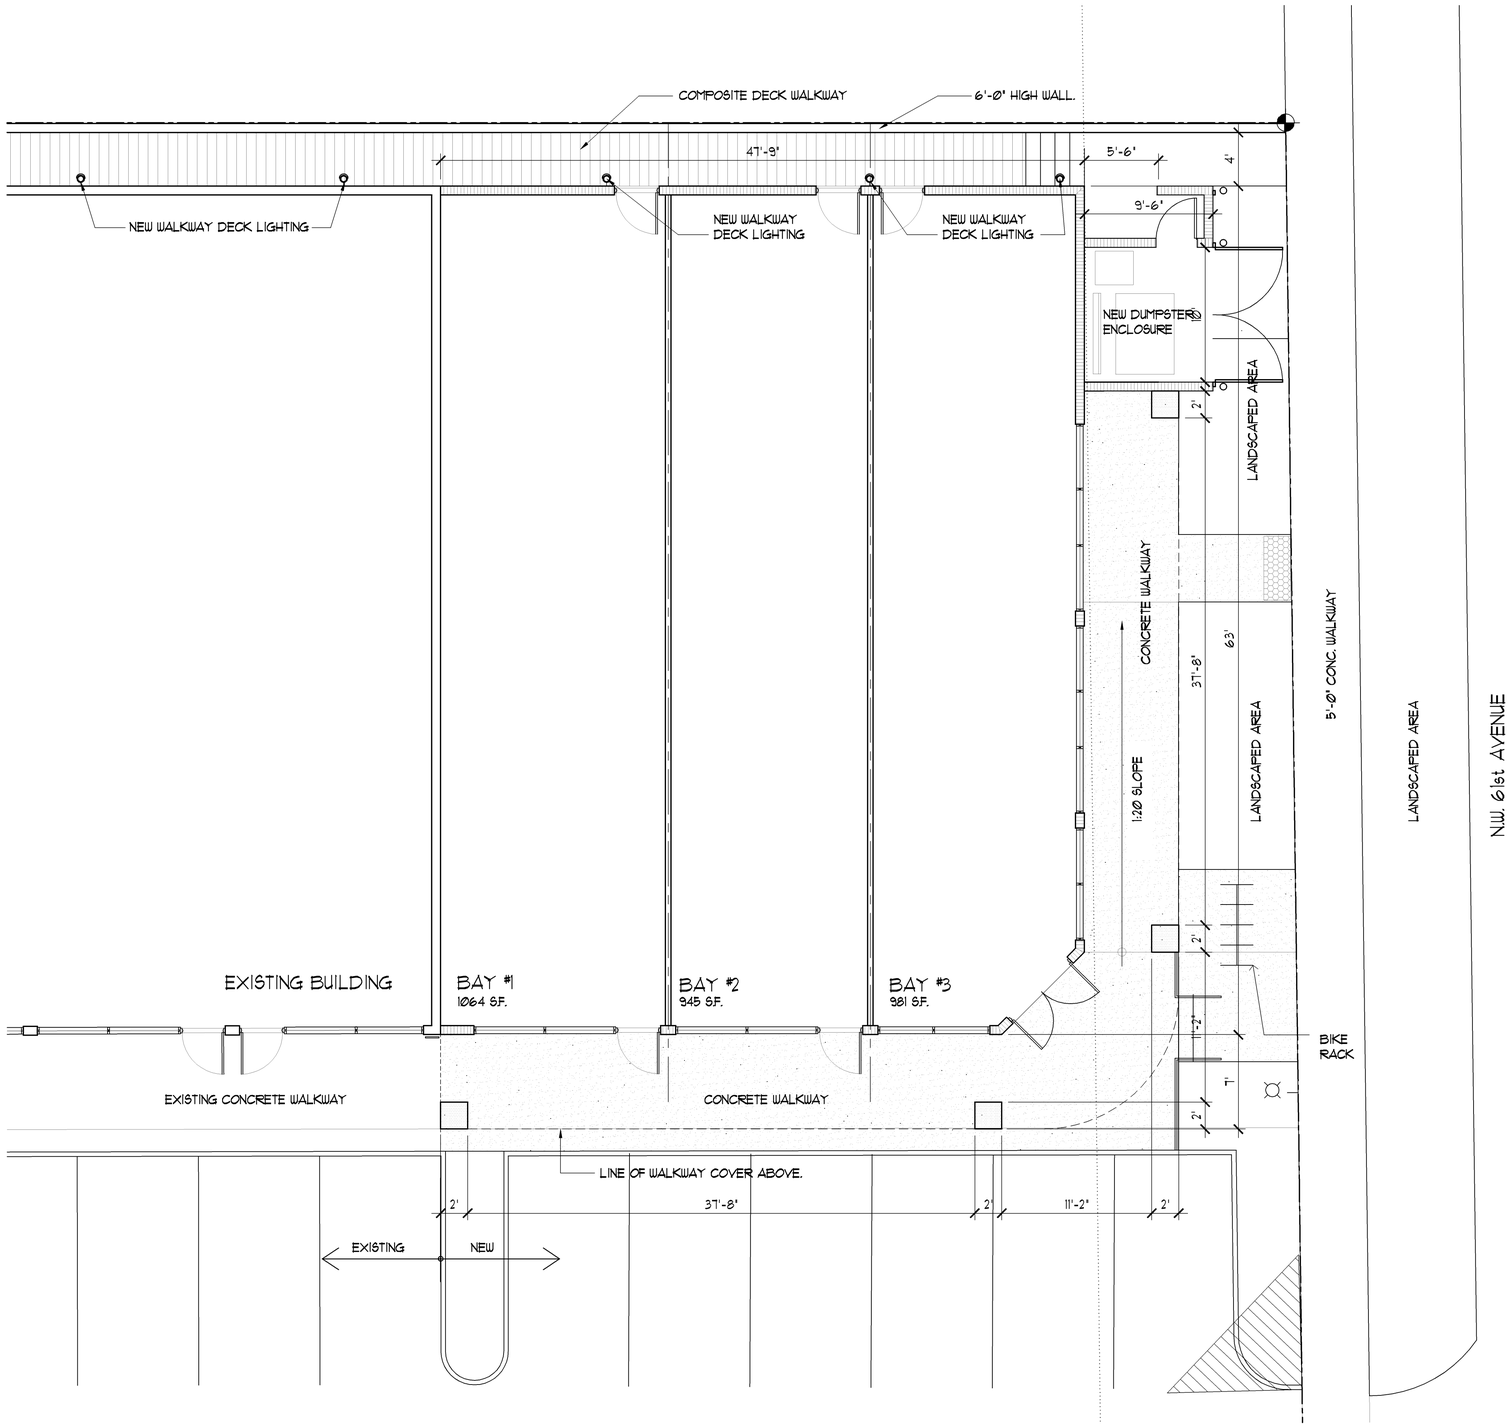

1 FLOOR PLAN

SCALE: 3/16" = 1'-0"

JOSEPH B. KALLER & ASSOCIATES, P.A., ALL RIGHTS RESERVED © 2004

Kaller

JOSEPH B. KALLER
&
ASSOCIATES, P.A.
AA# 26001212
2417 Hollywood Blvd. Hollywood, Florida 33020
P 954.920.5746 F 954.926.2841
joseph@kallerarchitects.com

SEAL

JOSEPH B. KALLER
FLORIDA R.A. # 0009239

PROJECT TITLE

ADDITION TO BEILE CENTER
-
6117 HOLLYWOOD BOULEVARD
HOLLYWOOD, FLORIDA 33024

SHEET TITLE

FLOOR PLAN
- -

REVISIONS

No.	DATE	DESCRIPTION
-	-	-

This drawing, as an instrument of service, is and shall remain the property of the Architect and shall not be reproduced, published or used in any way without the permission of the Architect.

PROJECT No.: 10158
DATE: 4-22-11
DRAWN BY: JMEP
CHECKED BY: JBK

SHEET

A-1

Sellers shall use complete sets of Bidding Documents in preparing bids; neither the Owner nor Architect assumes responsibility for errors or misinterpretations resulting from the use of incomplete or preliminary sets of Bidding Documents. The intent of the Contract Documents is to include all items necessary for the proper execution and completion of the work by the Contractor. The Contractor Documents are complementary, and what is required by one shall be as binding as if required by all; performance by the Contractor shall be required only to the extent consistent with the Contract Documents and reasonably inferable from them as being necessary to produce the intended results.