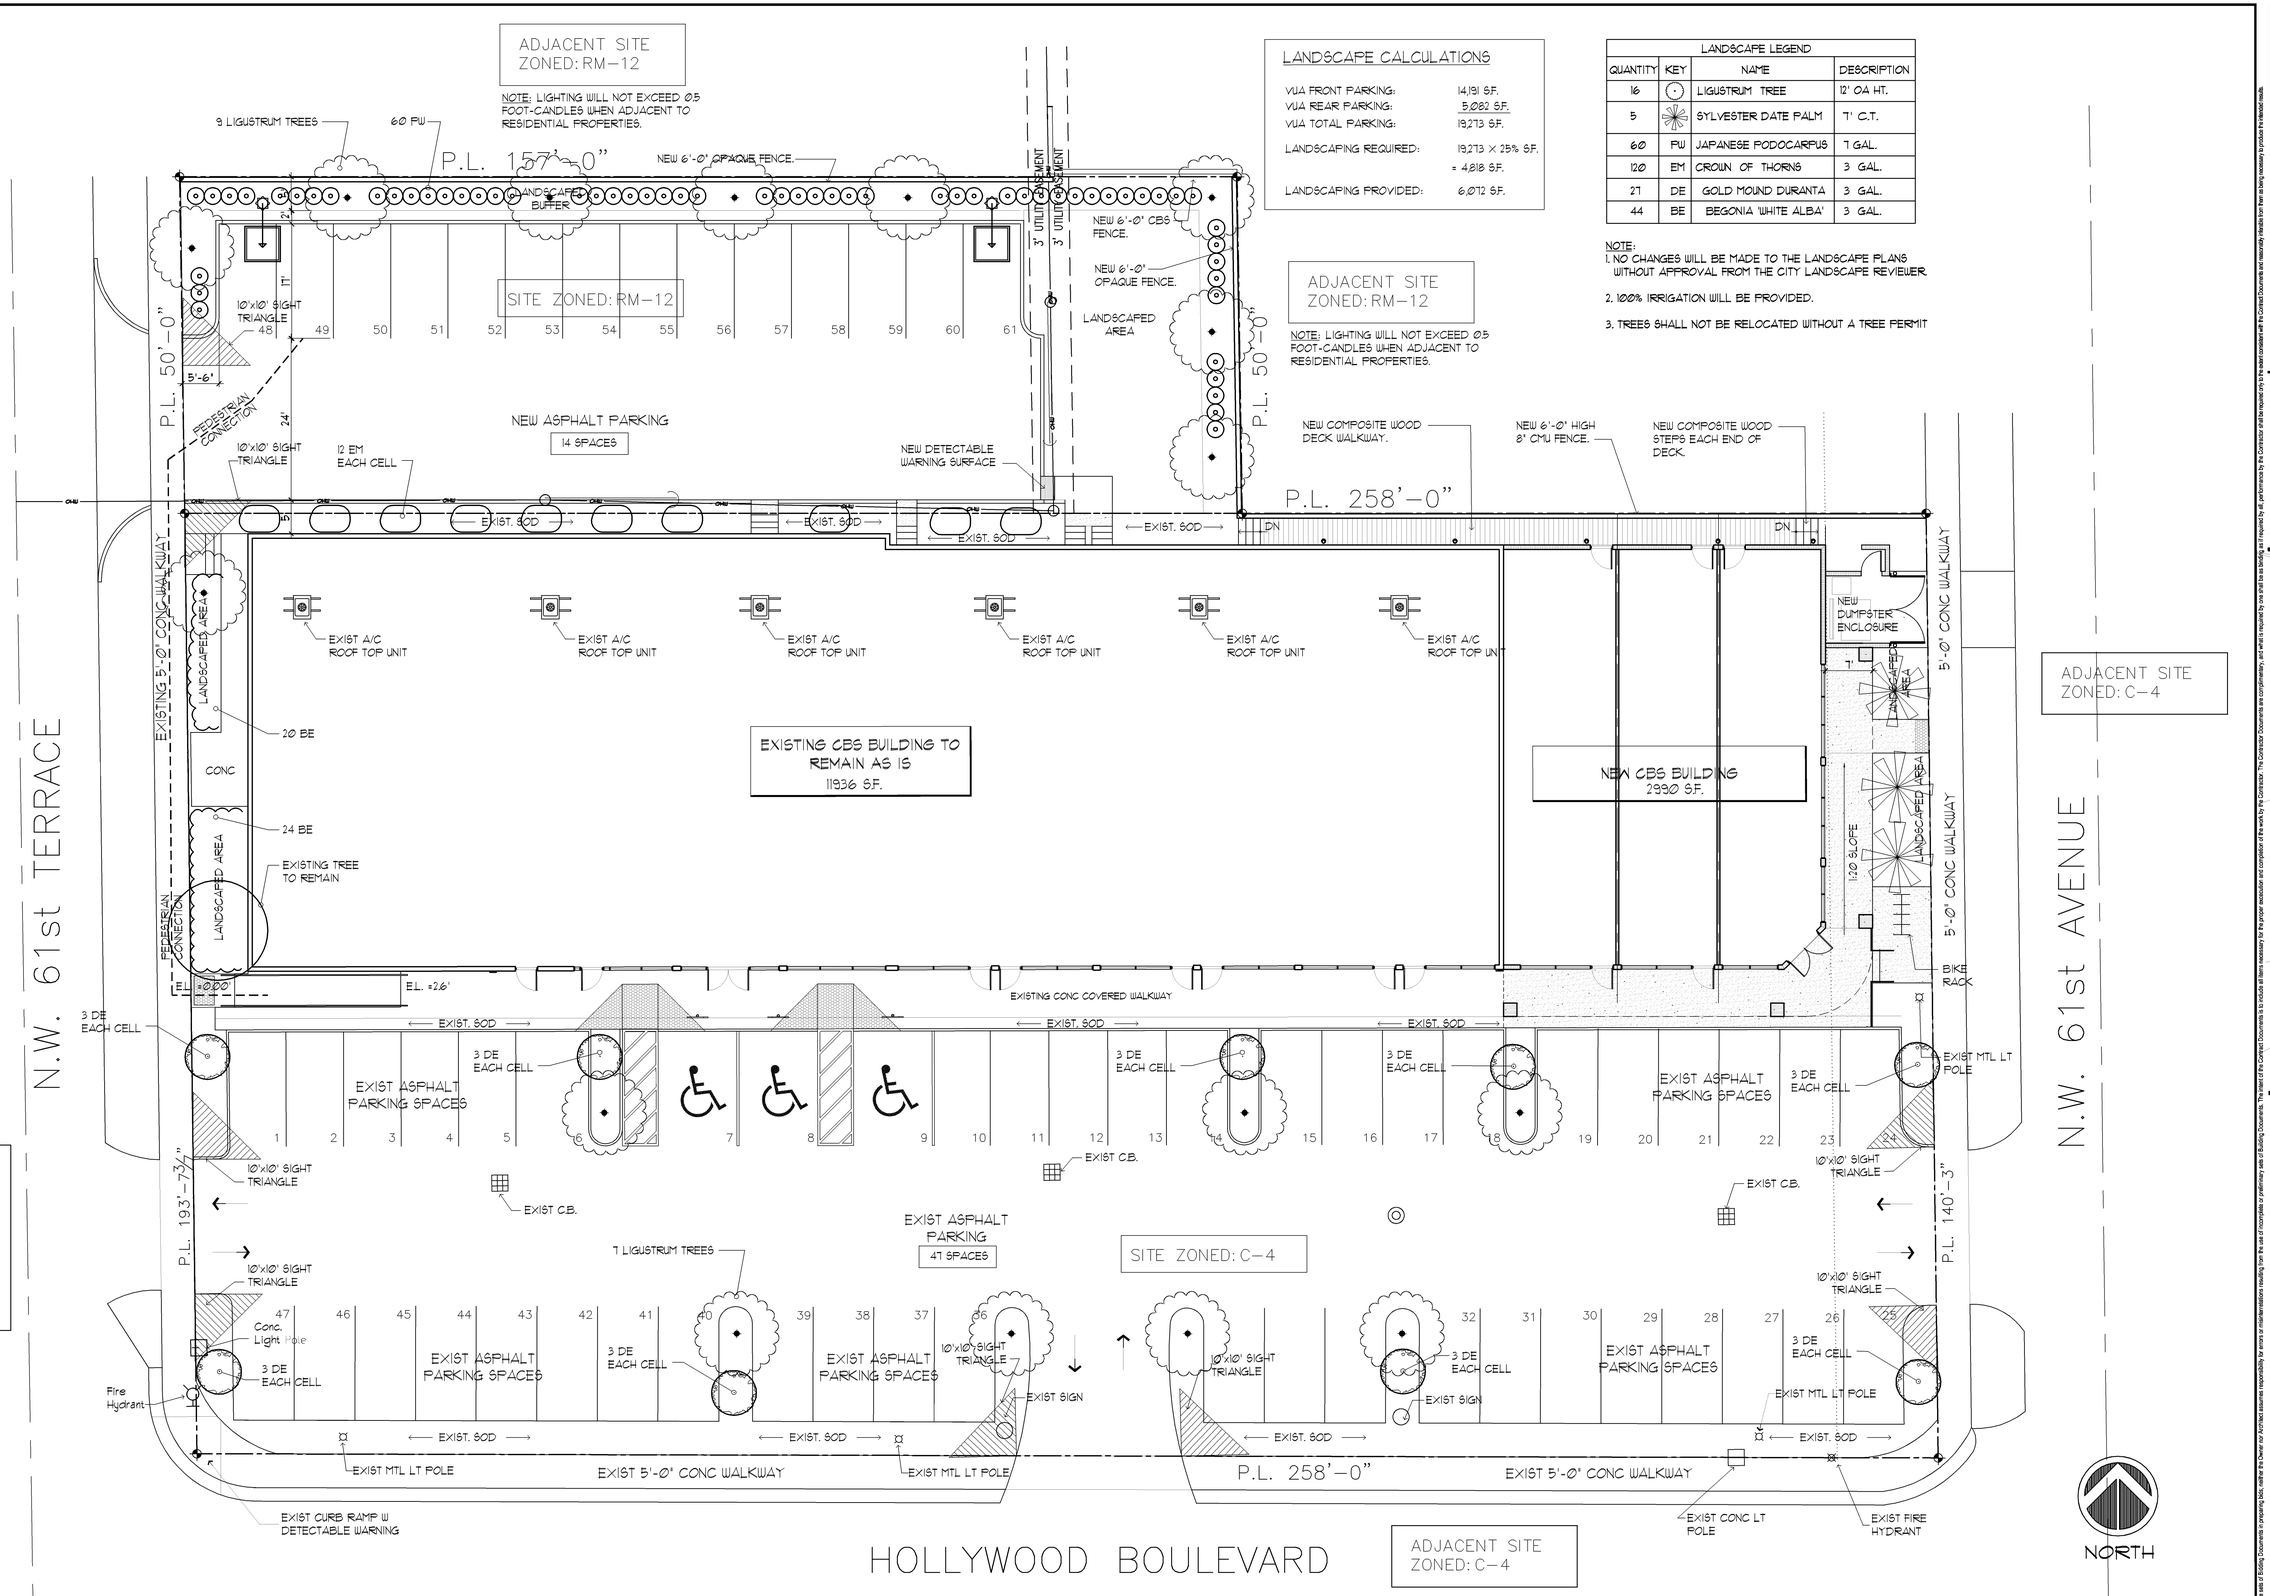

LANDSCAPE CALCULATIONS

VUA FRONT PARKING:	14,191 S.F.
VUA REAR PARKING:	5,082 S.F.
VUA TOTAL PARKING:	19,273 S.F.
LANDSCAPING REQUIRED:	19,273 X 25% S.F.
	= 4,818 S.F.
LANDSCAPING PROVIDED:	6,072 S.F.

LANDSCAPE LEGEND

QUANTITY	KEY	NAME	DESCRIPTION
16		LIGUSTRUM TREE	12' OA HT.
5		SYLVESTER DATE PALM	7' C.T.
60	PW	JAPANESE PODOCARPUS	7 GAL.
120	EM	CROWN OF THORNS	3 GAL.
27	DE	GOLD MOUND DURANTA	3 GAL.
44	BE	BEGONIA 'WHITE ALBA'	3 GAL.

NOTE:
1. NO CHANGES WILL BE MADE TO THE LANDSCAPE PLANS WITHOUT APPROVAL FROM THE CITY LANDSCAPE REVIEWER.
2. 100% IRRIGATION WILL BE PROVIDED.
3. TREES SHALL NOT BE RELOCATED WITHOUT A TREE PERMIT

Kaller
JOSEPH B. KALLER & ASSOCIATES, P.A.
AA# 26001212
2417 Hollywood Blvd. Hollywood, Florida 33020
P 954.920.5746 F 954.926.2841
joseph@kallerarchitects.com

SEAL

JOSEPH B. KALLER
FLORIDA R.A. # 0009239

PROJECT TITLE
ADDITION TO BEILE CENTER
-
6117 HOLLYWOOD BOULEVARD
HOLLYWOOD, FLORIDA 33024

SHEET TITLE
LANDSCAPE PLAN
LEGEND & CALCULATIONS

REVISIONS

No.	DATE	DESCRIPTION
-	-	-

This drawing, as an instrument of service, is and shall remain the property of the Architect and shall not be reproduced, published or used in any way without the permission of the Architect.

PROJECT No.: 10158
DATE: 7-15-11
DRAWN BY: JMEP / RH
CHECKED BY: JBK

SHEET
L-1

1 LANDSCAPE PLAN

SCALE: 3/32" = 1'-0"

Scales shall not exceed sets of Building Documents in preparing bids, neither the Owner nor Architect assumes responsibility for errors or misinterpretations resulting from the use of incomplete or preliminary sets of Building Documents. The sheet of the Contract Documents is to include all items necessary to the proper execution and completion of the work by the Contractor. The Contractor Documents are complimentary, and what is required by one shall be as binding as if required by all, performance by the Contractor shall be required only to the extent consistent with the Contract Documents and reasonably inferable from them as being necessary to produce the intended results.

JOSEPH B. KALLER & ASSOCIATES, P.A. ALL RIGHTS RESERVED © 2004