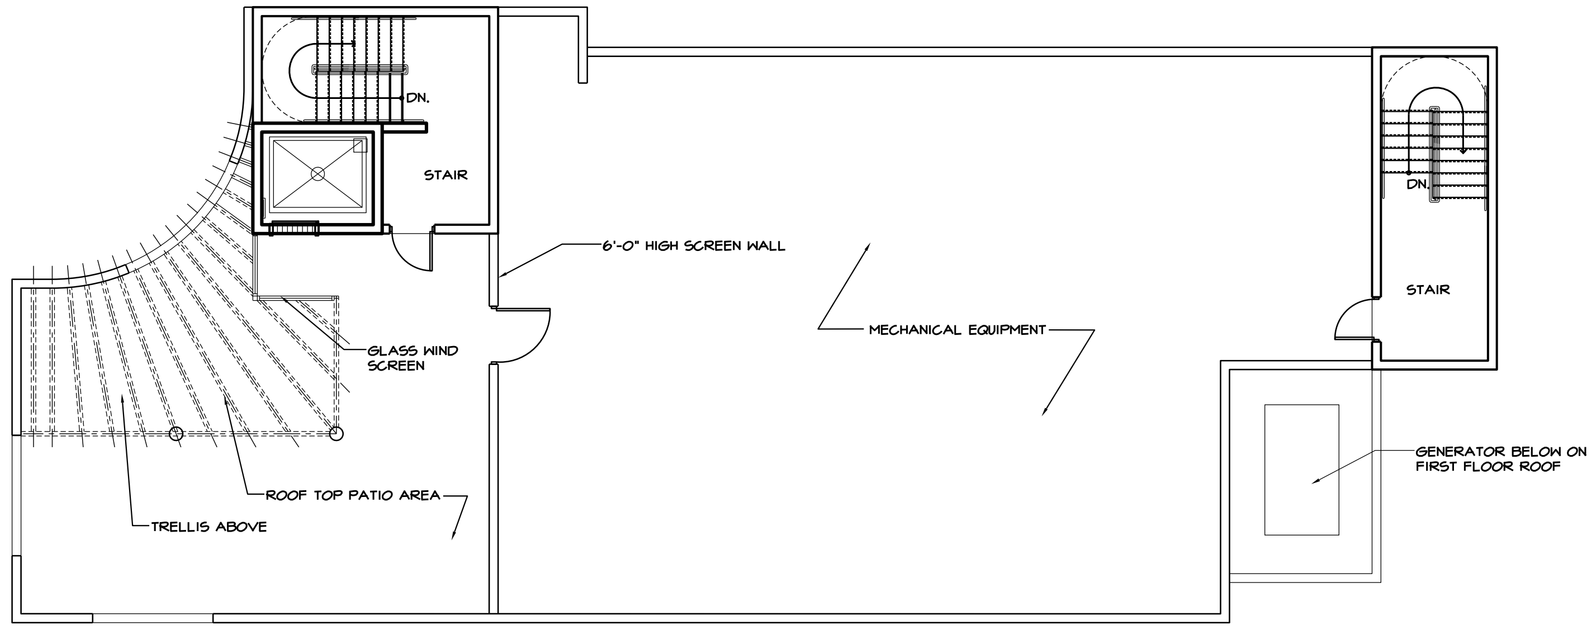

5 A2.0 ROOF PLAN
SCALE: 1/8" = 1'-0"

N

COLOR LEGEND	
A	BM WOODLAND SNOW 2161-70
B	BM YELLOW SQUASH SNOW 2161-50
C	BM ACORN YELLOW SNOW 2161-40
D	BM MERLOT RED 2006-10

BM = BENJAMIN MOORE PAINT

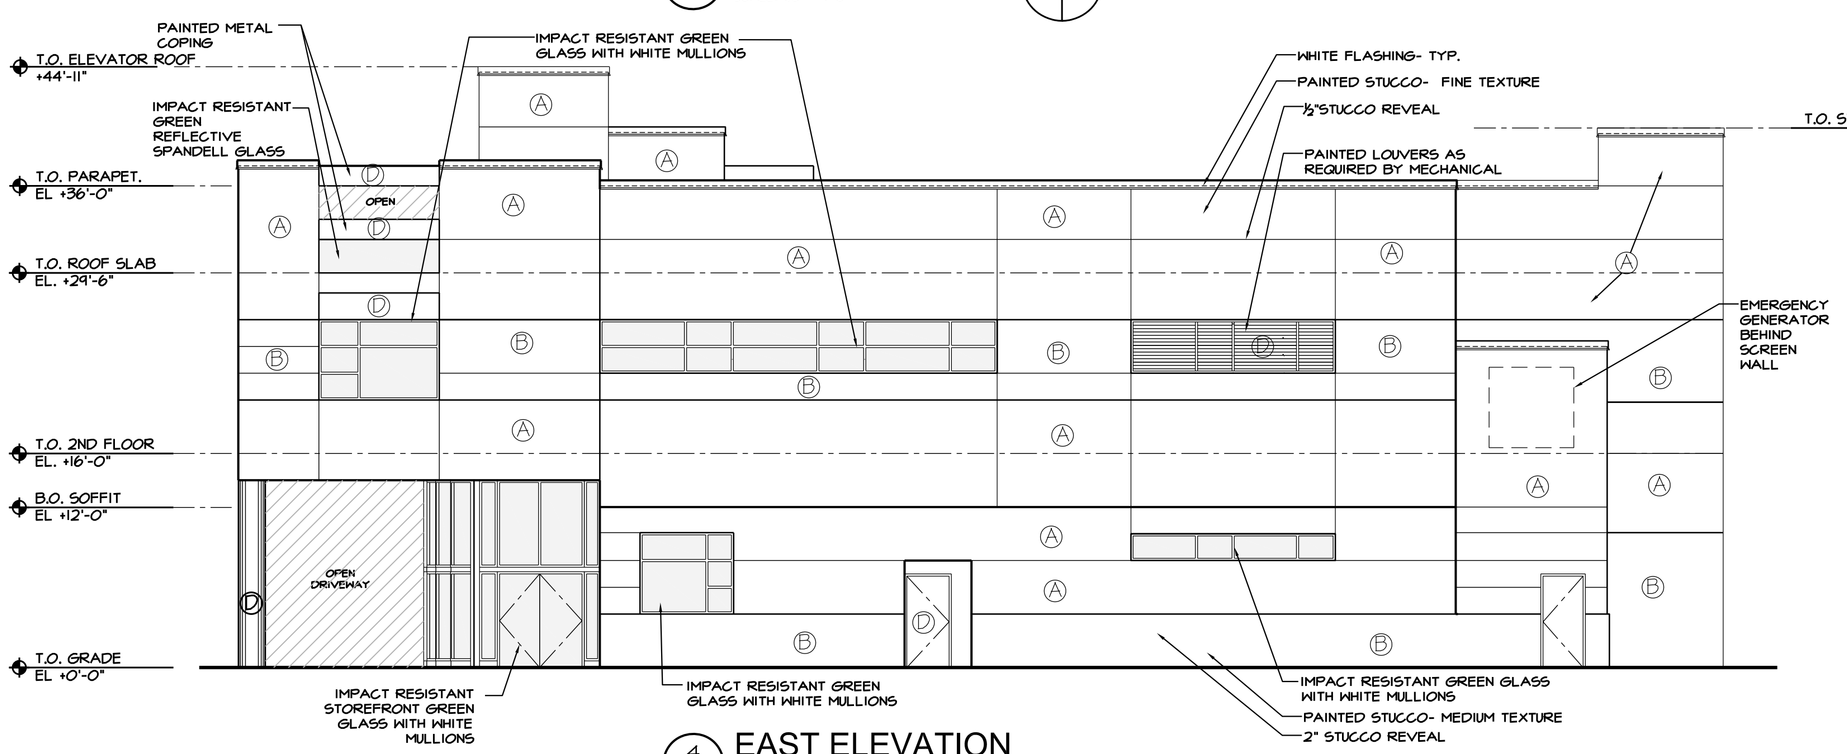

4 A2.0 EAST ELEVATION
SCALE: 1/8" = 1'-0"

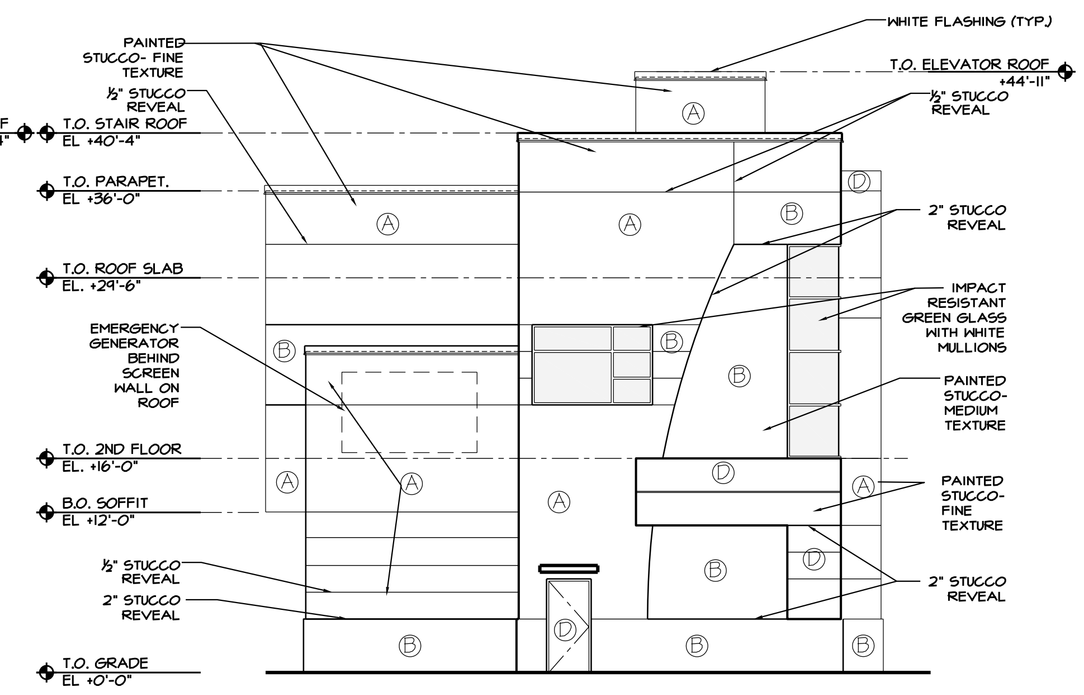

3 A2.0 NORTH ELEVATION
SCALE: 1/8" = 1'-0"

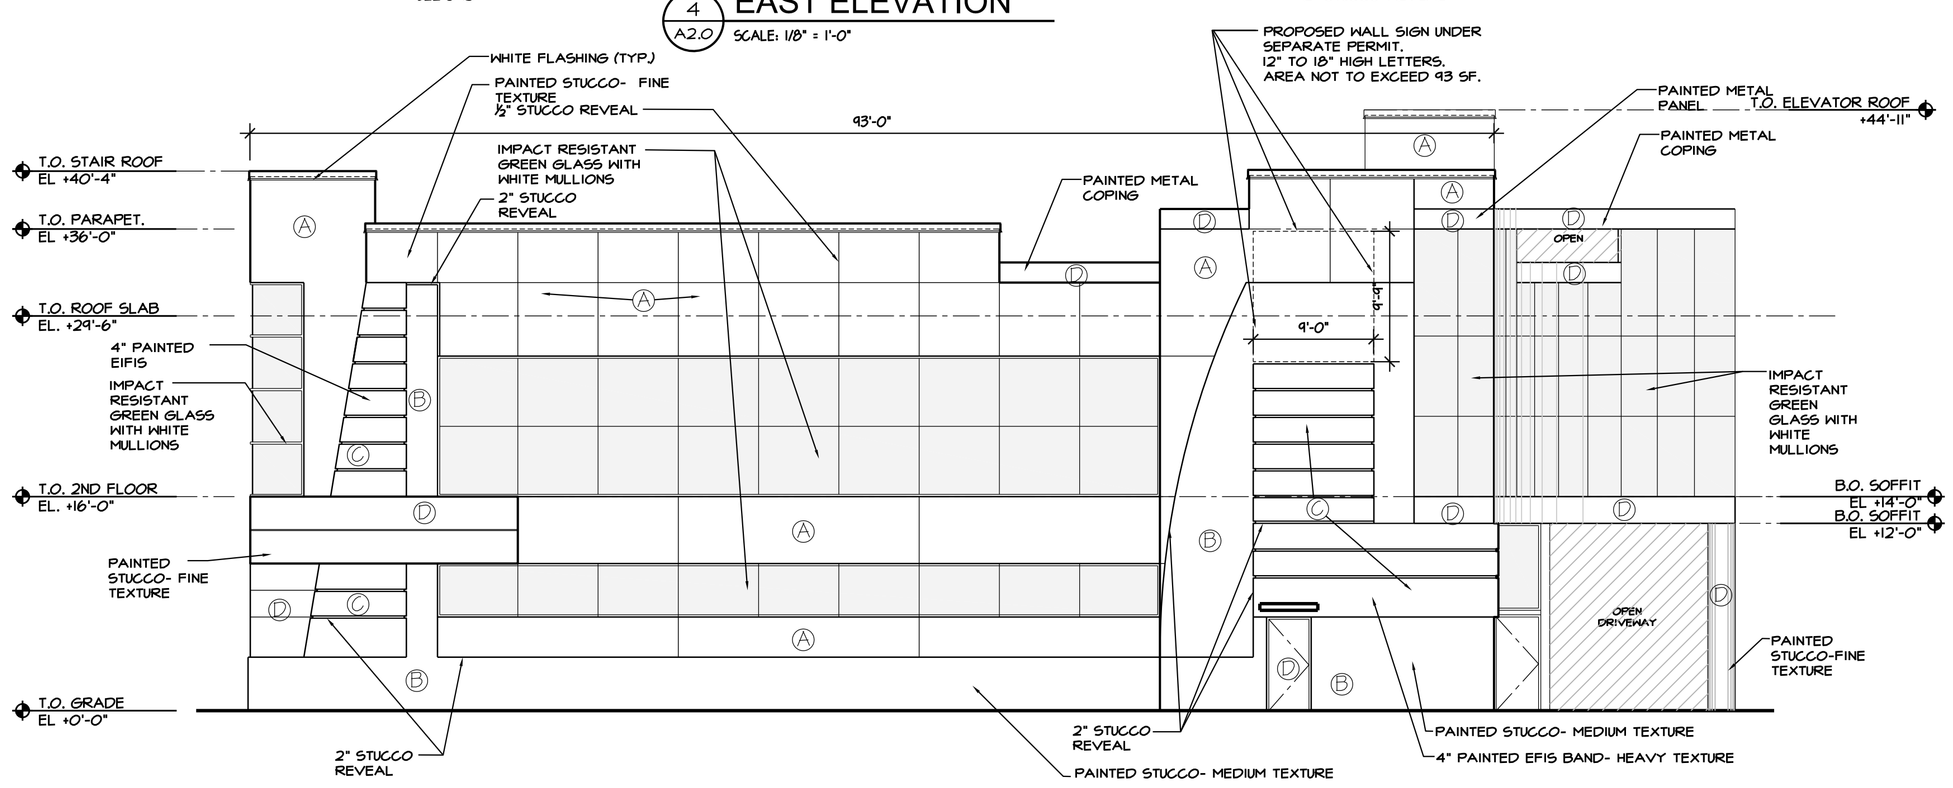

2 A2.0 WEST ELEVATION
SCALE: 1/8" = 1'-0"

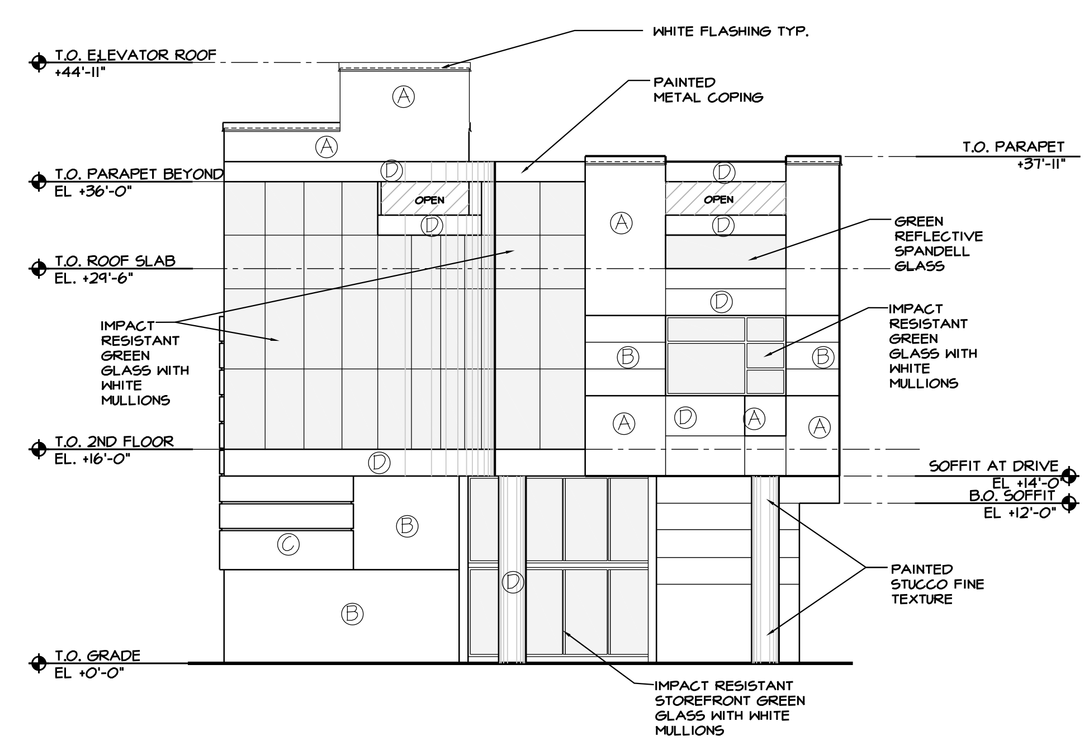

1 A2.0 SOUTH ELEVATION
SCALE: 1/8" = 1'-0"

STBN LLC.
PLASTIC SURGERY CENTER
35TH AVE. & GARFIELD ST.
HOLLYWOOD, FLORIDA

SALTZ MICHELSON
ARCHITECTS
3501 Griffin Road
Ft. Lauderdale, FL 33312
(954) 266-2700 Fx: (954) 266-2701
sma@saltzmichelson.com
AA-0002897
Charles Michelson AR0009976

Project No.: 2010-203
Drawn By: JN
Checked By: SD
Date: 09-30-11

REVISIONS
1 TAC COMMENTS 11-08-11
2 TAC COMMENTS 12-02-11

Drawing name: S:\Projects\2010\2010-203\Drawings\04 TAC Submittal\10-203_A2.0.dwg Layout Name: A2.0 Plotted on: Dec 02, 2011 - 1:26pm Plotted by: rhomsi

TAC FINAL SUBMITTAL

A2.0